


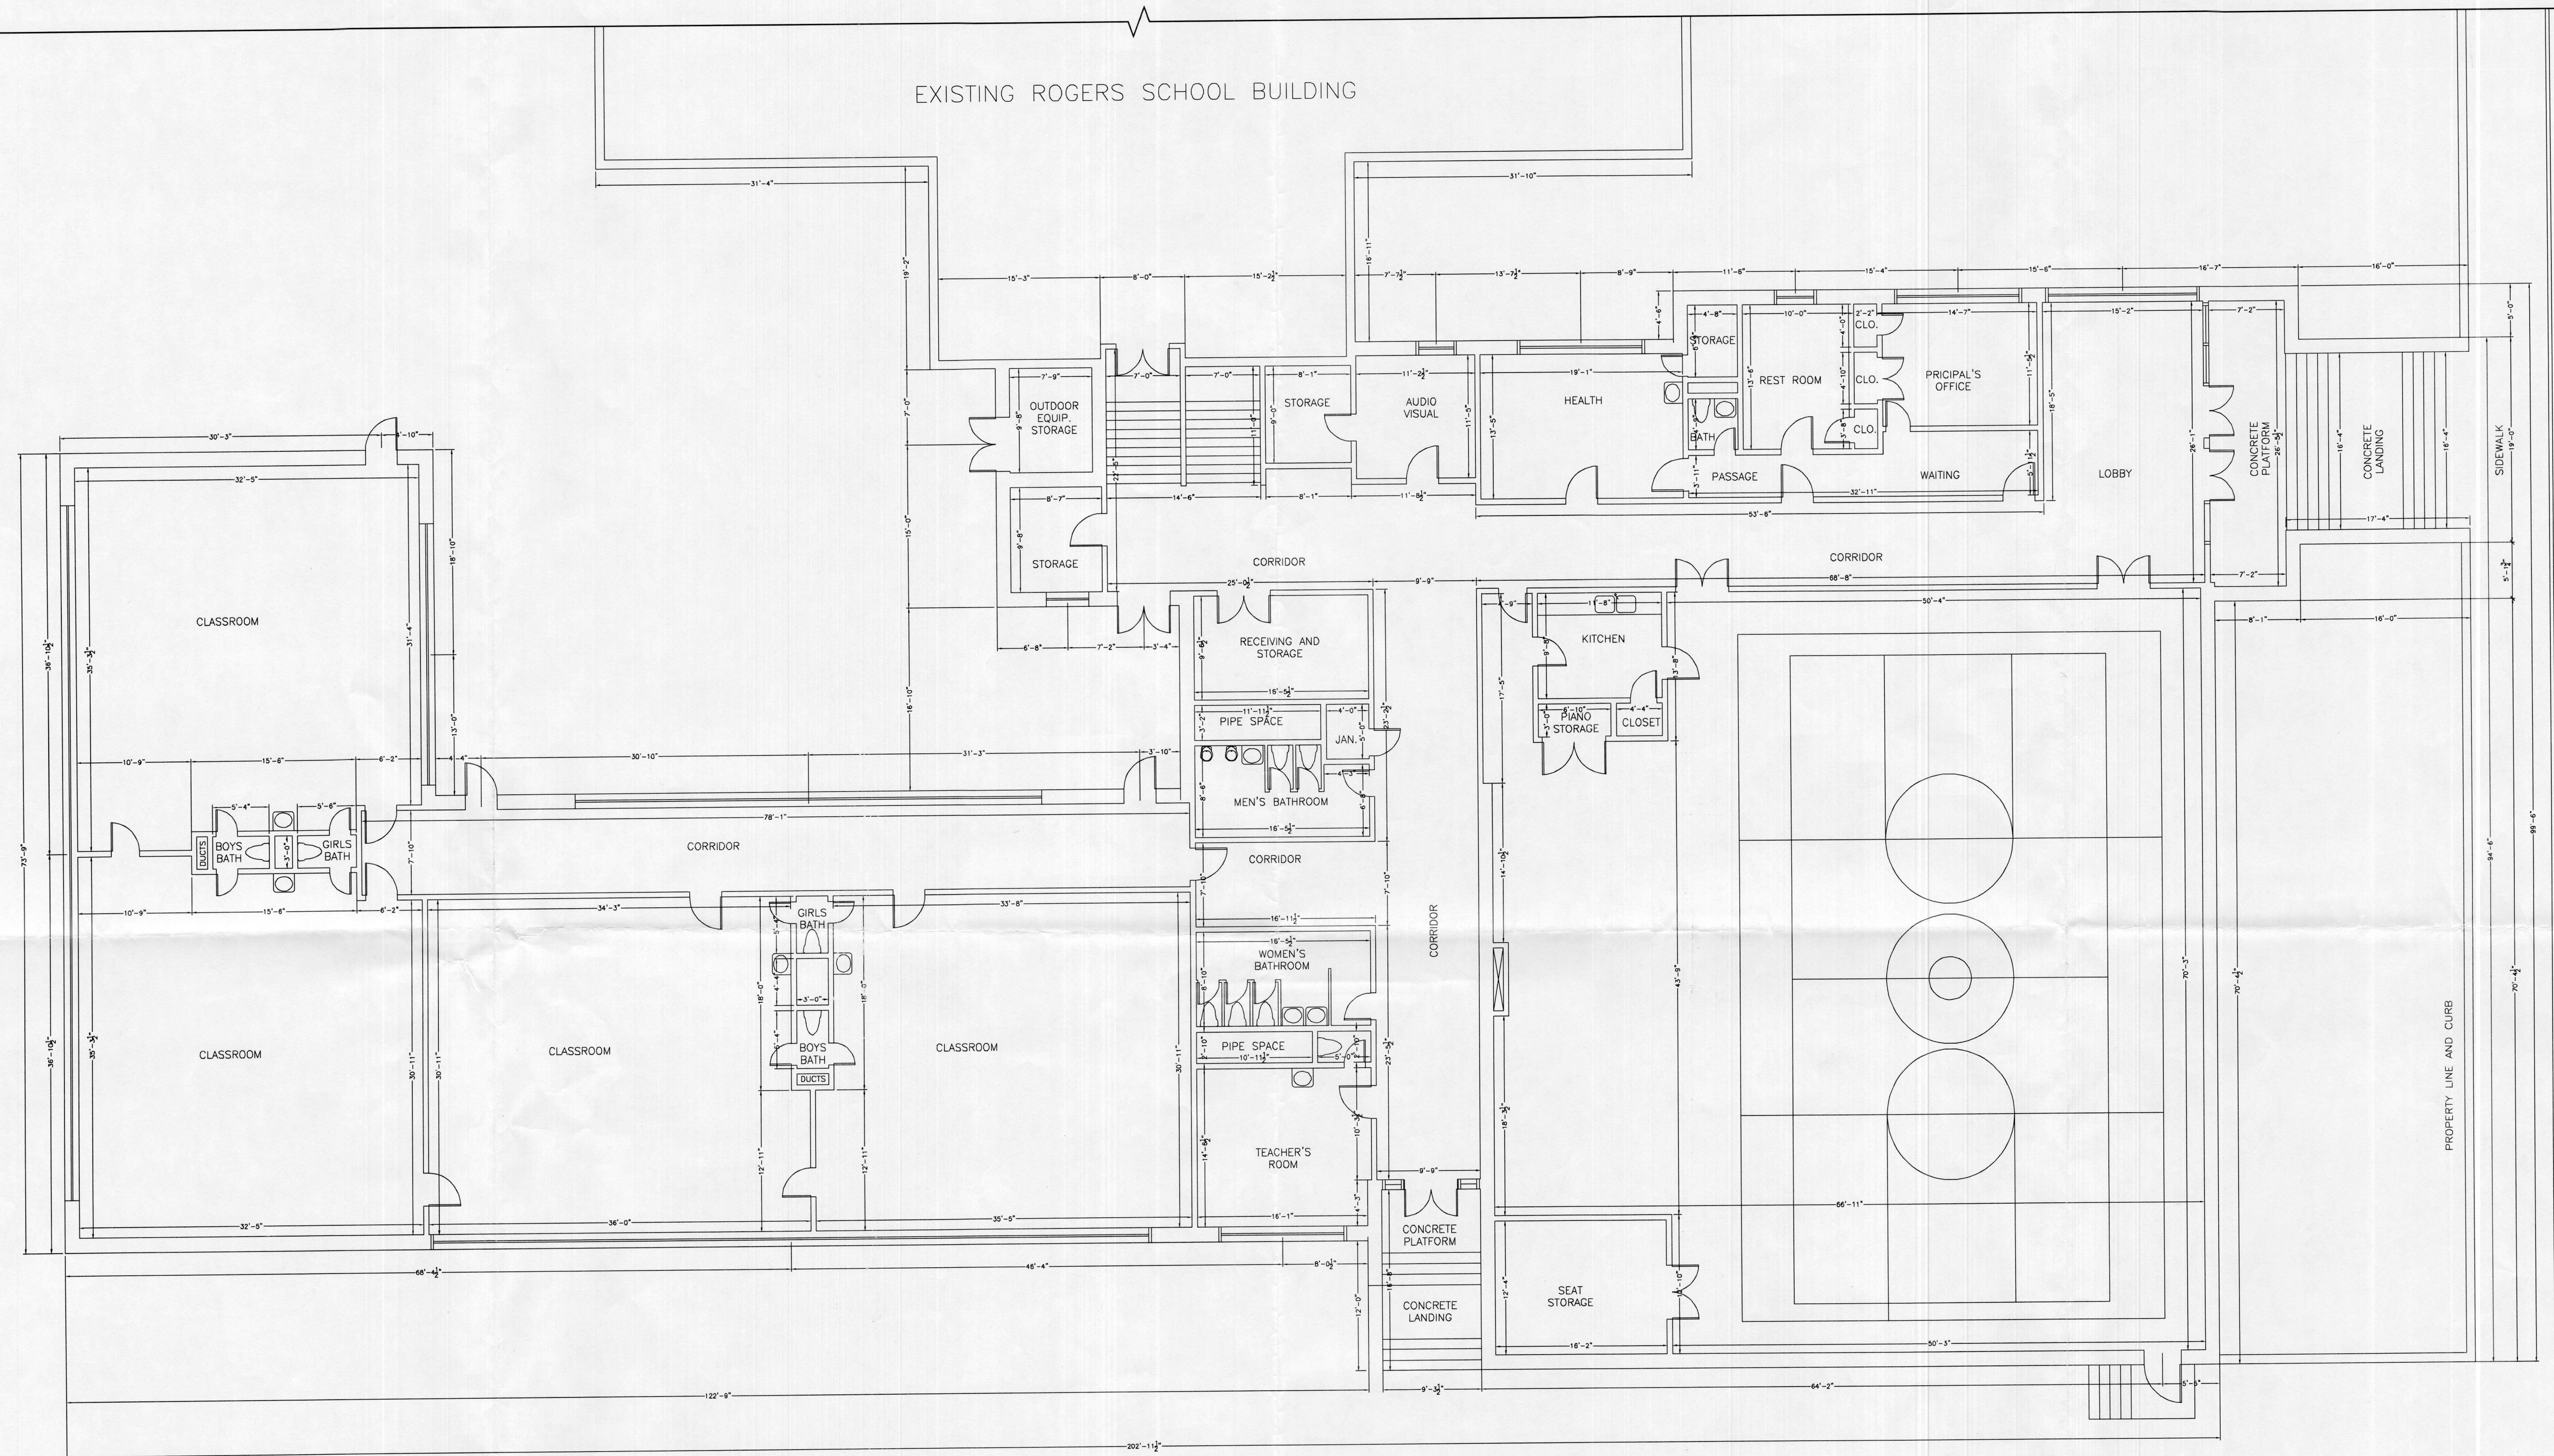

DATE	REVISION
All legal rights including, but not limited to, copyright and design patent rights, in the designs, arrangements and plans shown on this document are the property of RAV&Assoc., Inc. They may not be used or reused in whole or in part, except in connection with this project, without the prior written consent of RAV&Assoc., Inc. Written dimensions on these drawings shall have precedence over scaled dimensions. Contractors shall verify and be responsible for all dimensions and conditions on this project, and RAV&Assoc., Inc. must be notified of any variation from the dimensions and conditions shown by these drawings.	
EXISTING FIRST FLOOR PLAN	
ROGERS ELEMENTARY SCHOOL FAIRHAVEN, MASSACHUSETTS	
RAV & Assoc., Inc. 21 HIGHLAND AVENUE NEEDHAM, MASSACHUSETTS 02494 TELEPHONE: (781) 449-8200	
SCALE: 1/8"=1'-0"	
APPROVED: R.A.V.	DESIGNED BY: R.A.V.
DATE: 5/13/2021	DRAWN BY: N.J.
	CHECKED BY: R.A.V.
	DRAWING No. A-1