TOWN OF FAIRHAVEN
ASSESSORS PLANS

SCALE - 1 INCH = 60 FEET

NOTE: LOT NUMBERS IN CIRCLES REFER TO SUBDIVISION PLANS

DEC. 1977
DEC. 1992
REVISIONS AND ADDITIONS BY:
N. DOUGLAS SCHNEIDER & ASSOCIATES, INC.
PROFESSIONAL CIVIL ENGINEERS
P.O. BOX 480, 1 COUNTY ROAD
MATTAPOISETT, MA. 02739
REVISED:
MAY 20, 2003
APRIL 11, 2005
MAY 21, 2015

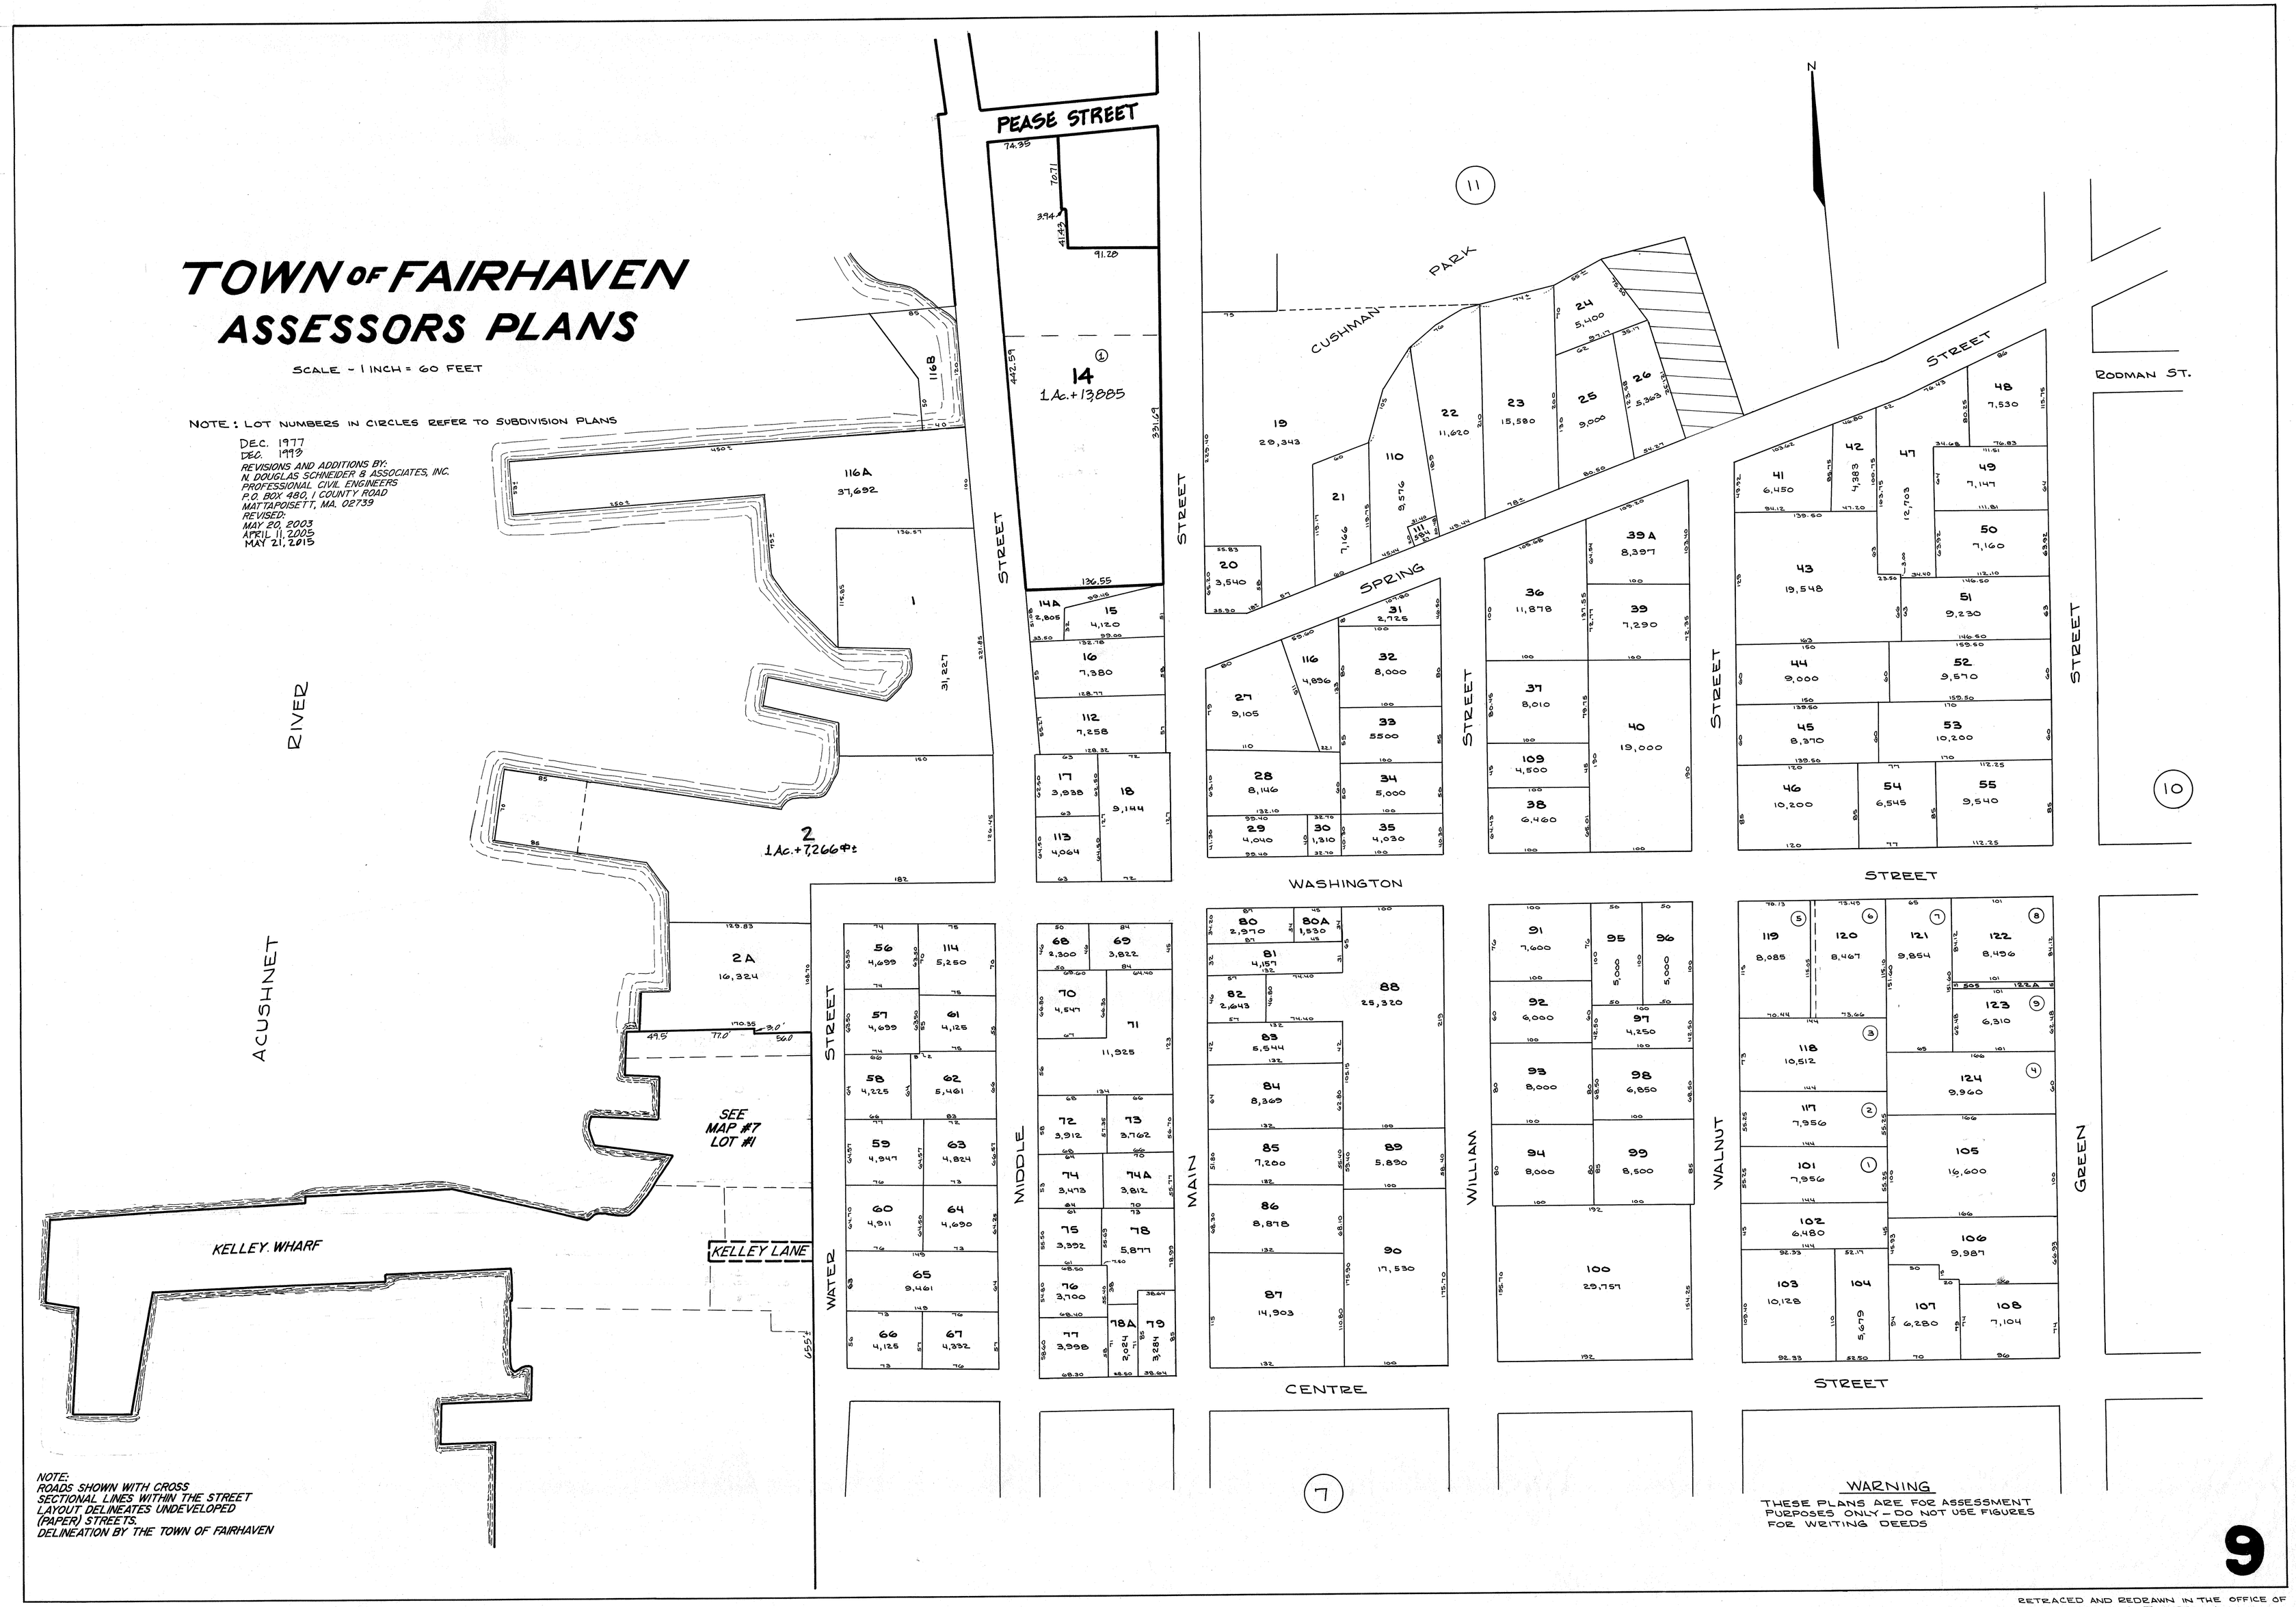

NOTE:
ROADS SHOWN WITH CROSS SECTIONAL LINES WITHIN THE STREET LAYOUT DELINEATES UNDEVELOPED (PAPER) STREETS.
DELINEATION BY THE TOWN OF FAIRHAVEN

WARNING
THESE PLANS ARE FOR ASSESSMENT PURPOSES ONLY - DO NOT USE FIGURES FOR WRITING DEEDS

9

RETRACED AND REDRAWN IN THE OFFICE OF
ARTHUR C. THOMPSON, INC.
ENGINEERS & SURVEYORS
MARION, MASS.
1969