TOWN OF FAIRHAVEN ASSESSORS PLANS

SCALE-1 INCH=60 FEET

NOTE-LOT NUMBERS IN CIRCLES REFER TO SUB-DIVISION PLANS
REVISIONS AND ADDITIONS MADE JANUARY AND FEBRUARY-1923

DECEMBER 1937
JANUARY 1950
JANUARY 1952
JANUARY 1953
JANUARY 1954
JAN. 1955
APRIL 1956
JAN. 1958
JAN. 1959
DEC. 1961
DEC. 1970
DEC. 1981
DEC. 1993
AUG. 1, 1994
DEC. 1995
SEE NEW LIST BELOW

23

REVISIONS AND ADDITIONS BY:
N. DOUGLAS SCHNEIDER & ASSOCIATES, INC.
PROFESSIONAL CIVIL ENGINEERS
P.O. BOX 480, 1 COUNTY ROAD
MATTAPOISETT, MA. 02739
REVISED: JUNE 14, 2011
DEC. 6, 2013

WARNING
THESE PLANS ARE FOR ASSESSMENT PURPOSES ONLY-DO NOT USE FIGURES FOR WRITING DEEDS

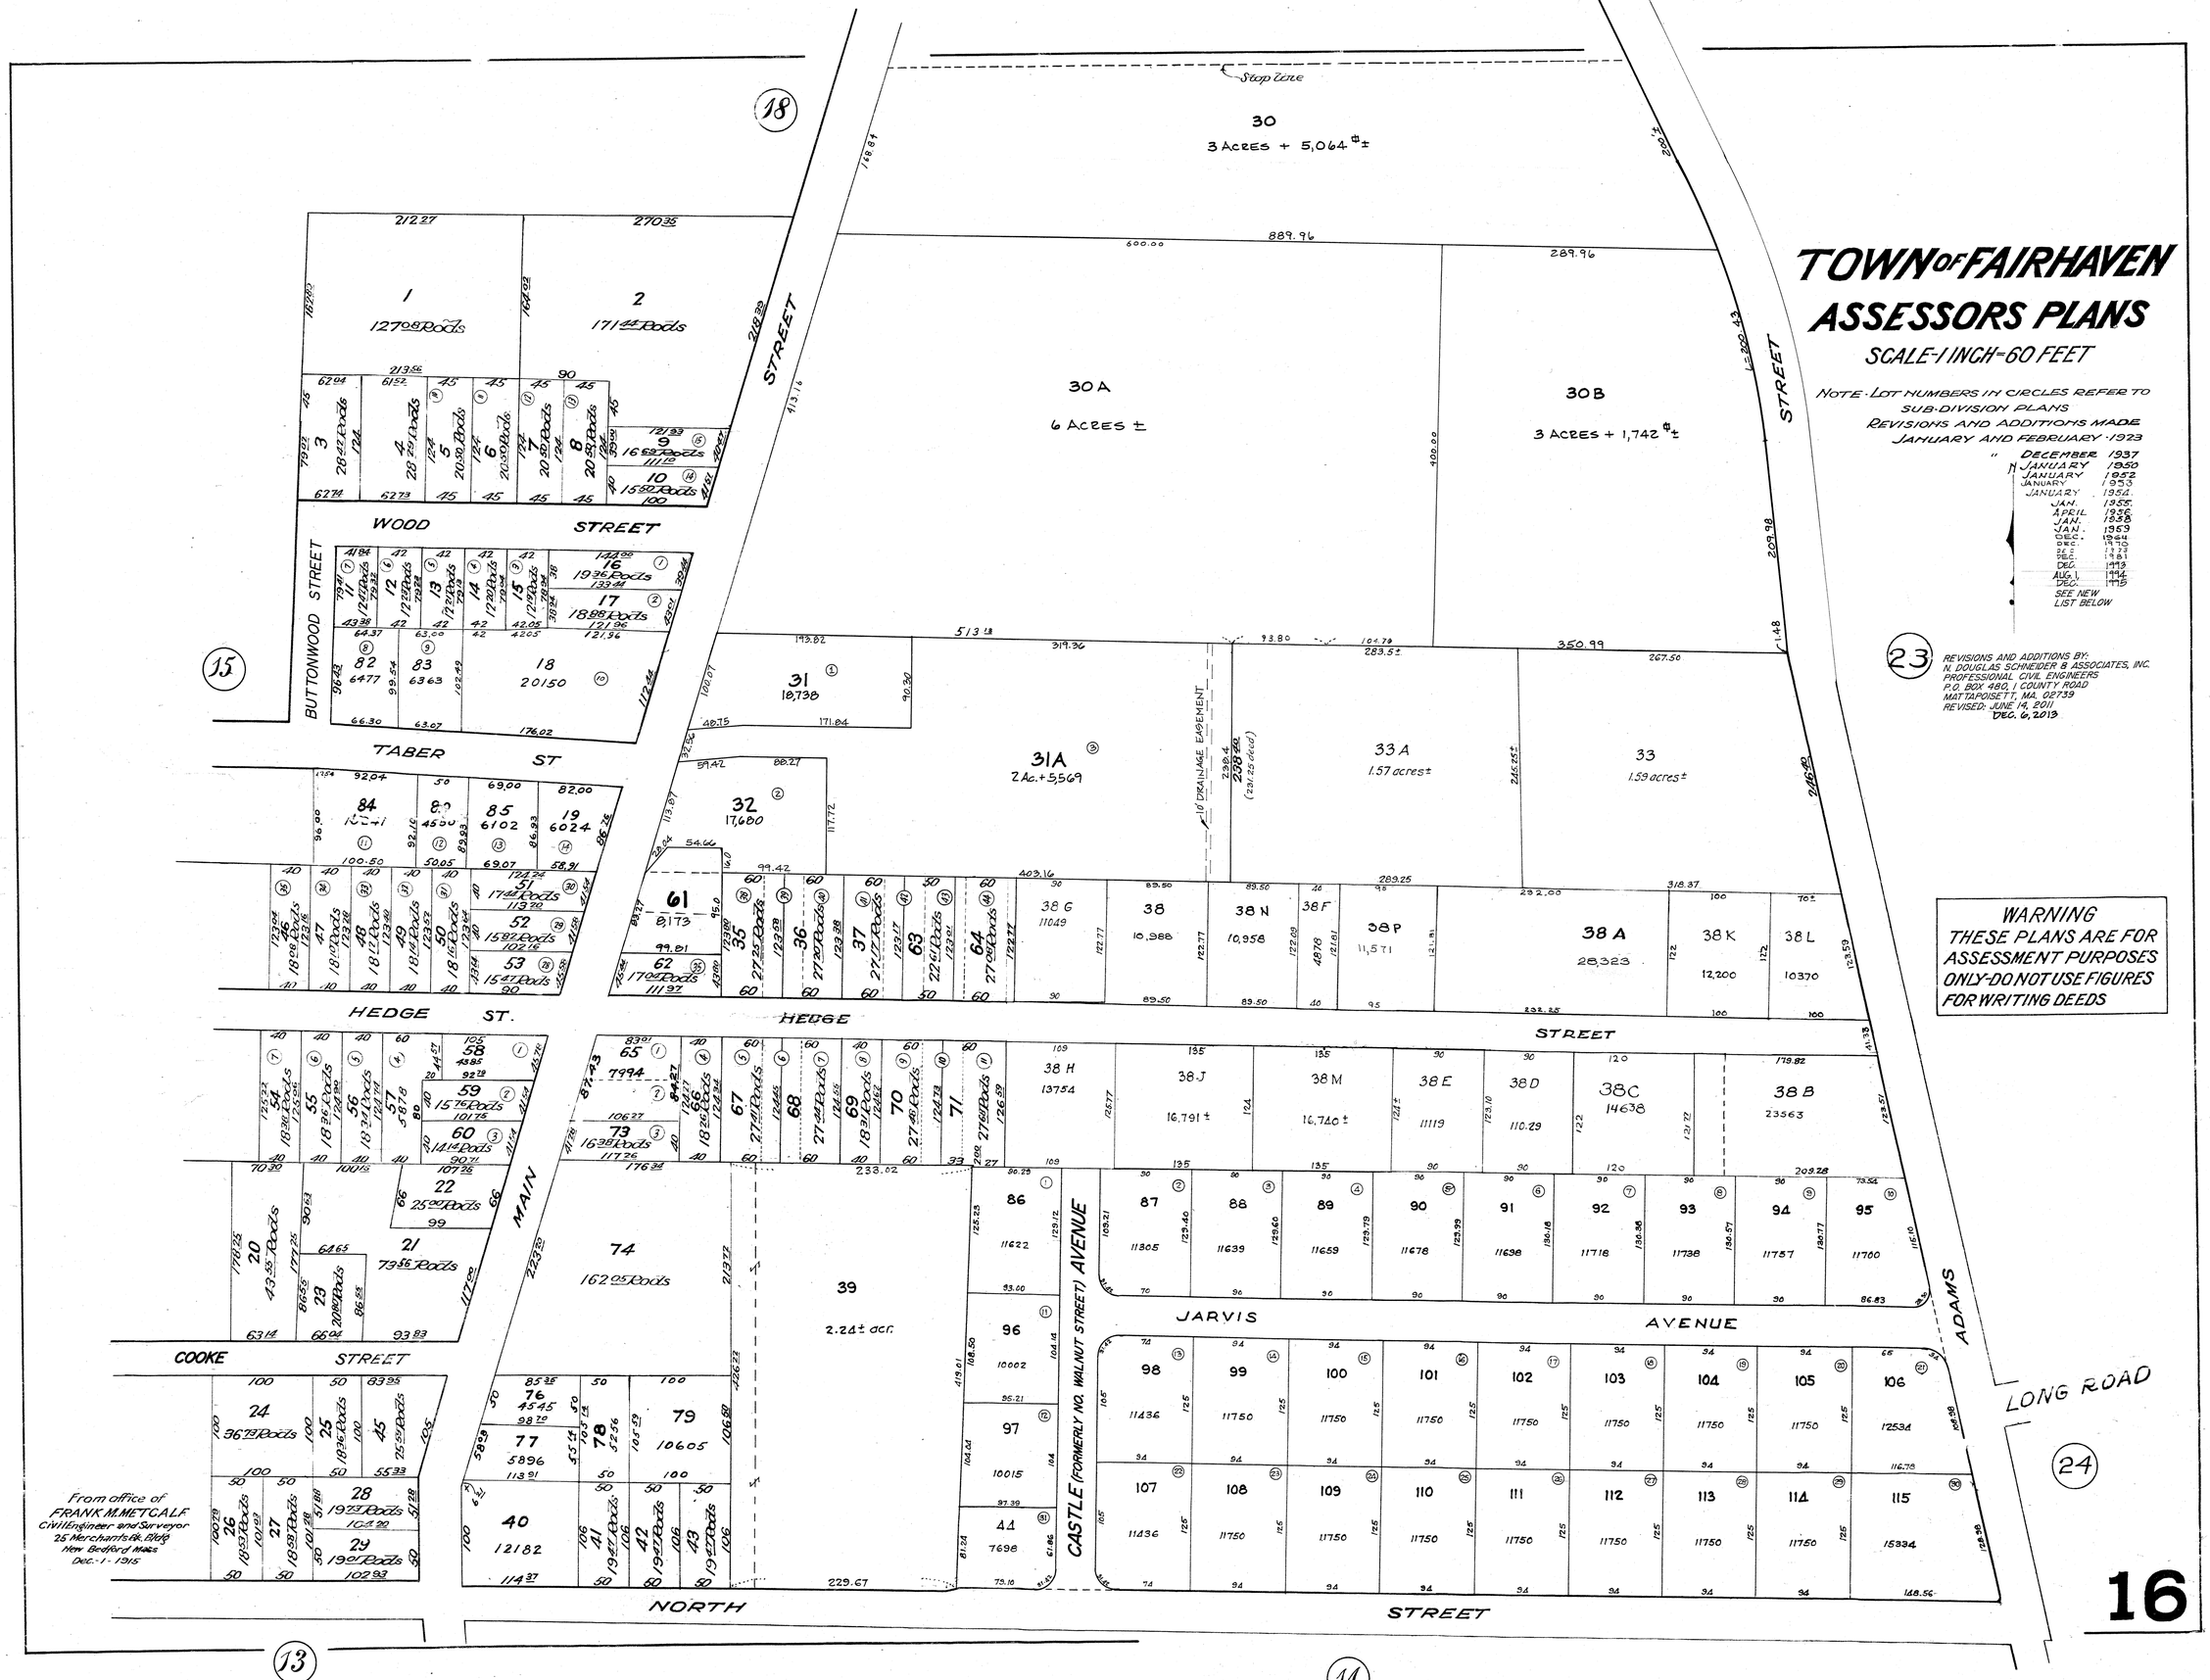

16