TOWN OF FAIRHAVEN
ASSESSORS PLANS

SCALE - 1 INCH = 60 FEET

NOTE - LOT NUMBERS IN CIRCLES REFER TO SUB-DIVISION PLANS

REVISED AND REDRAWN MAY - 1928

REVISED JULY 1951, DEC. 1959, DEC. 1968, DEC. 1970, DEC. 1974, DEC. 1975, DEC. 1978, DEC. 1981, DEC. 1985, DEC. 1993, DEC. 1994, DEC. 1997, DEC. 1998, DEC. 1999, DEC. 2000, DEC. 2005, SEE NEW REVISION LIST LEFT

REVISIONS AND ADDITIONS BY:
N. DOUGLAS SCHNEIDER & ASSOCIATES, INC.
PROFESSIONAL CIVIL ENGINEERS
1 COUNTY ROAD, P.O. BOX 480
MATTAPOISETT, MA. 02739
JUNE 1, 2002
AUGUST 31, 2004
APRIL 11, 2005
APRIL 6, 2009
MAY 7, 2010
MAY 21, 2015

Frank M Metcalf C.E.
New Bedford Mass
May 29-1928

WARNING
THESE PLANS ARE FOR ASSESSMENT PURPOSES ONLY-DO NOT USE FIGURES FOR WRITING DEEDS
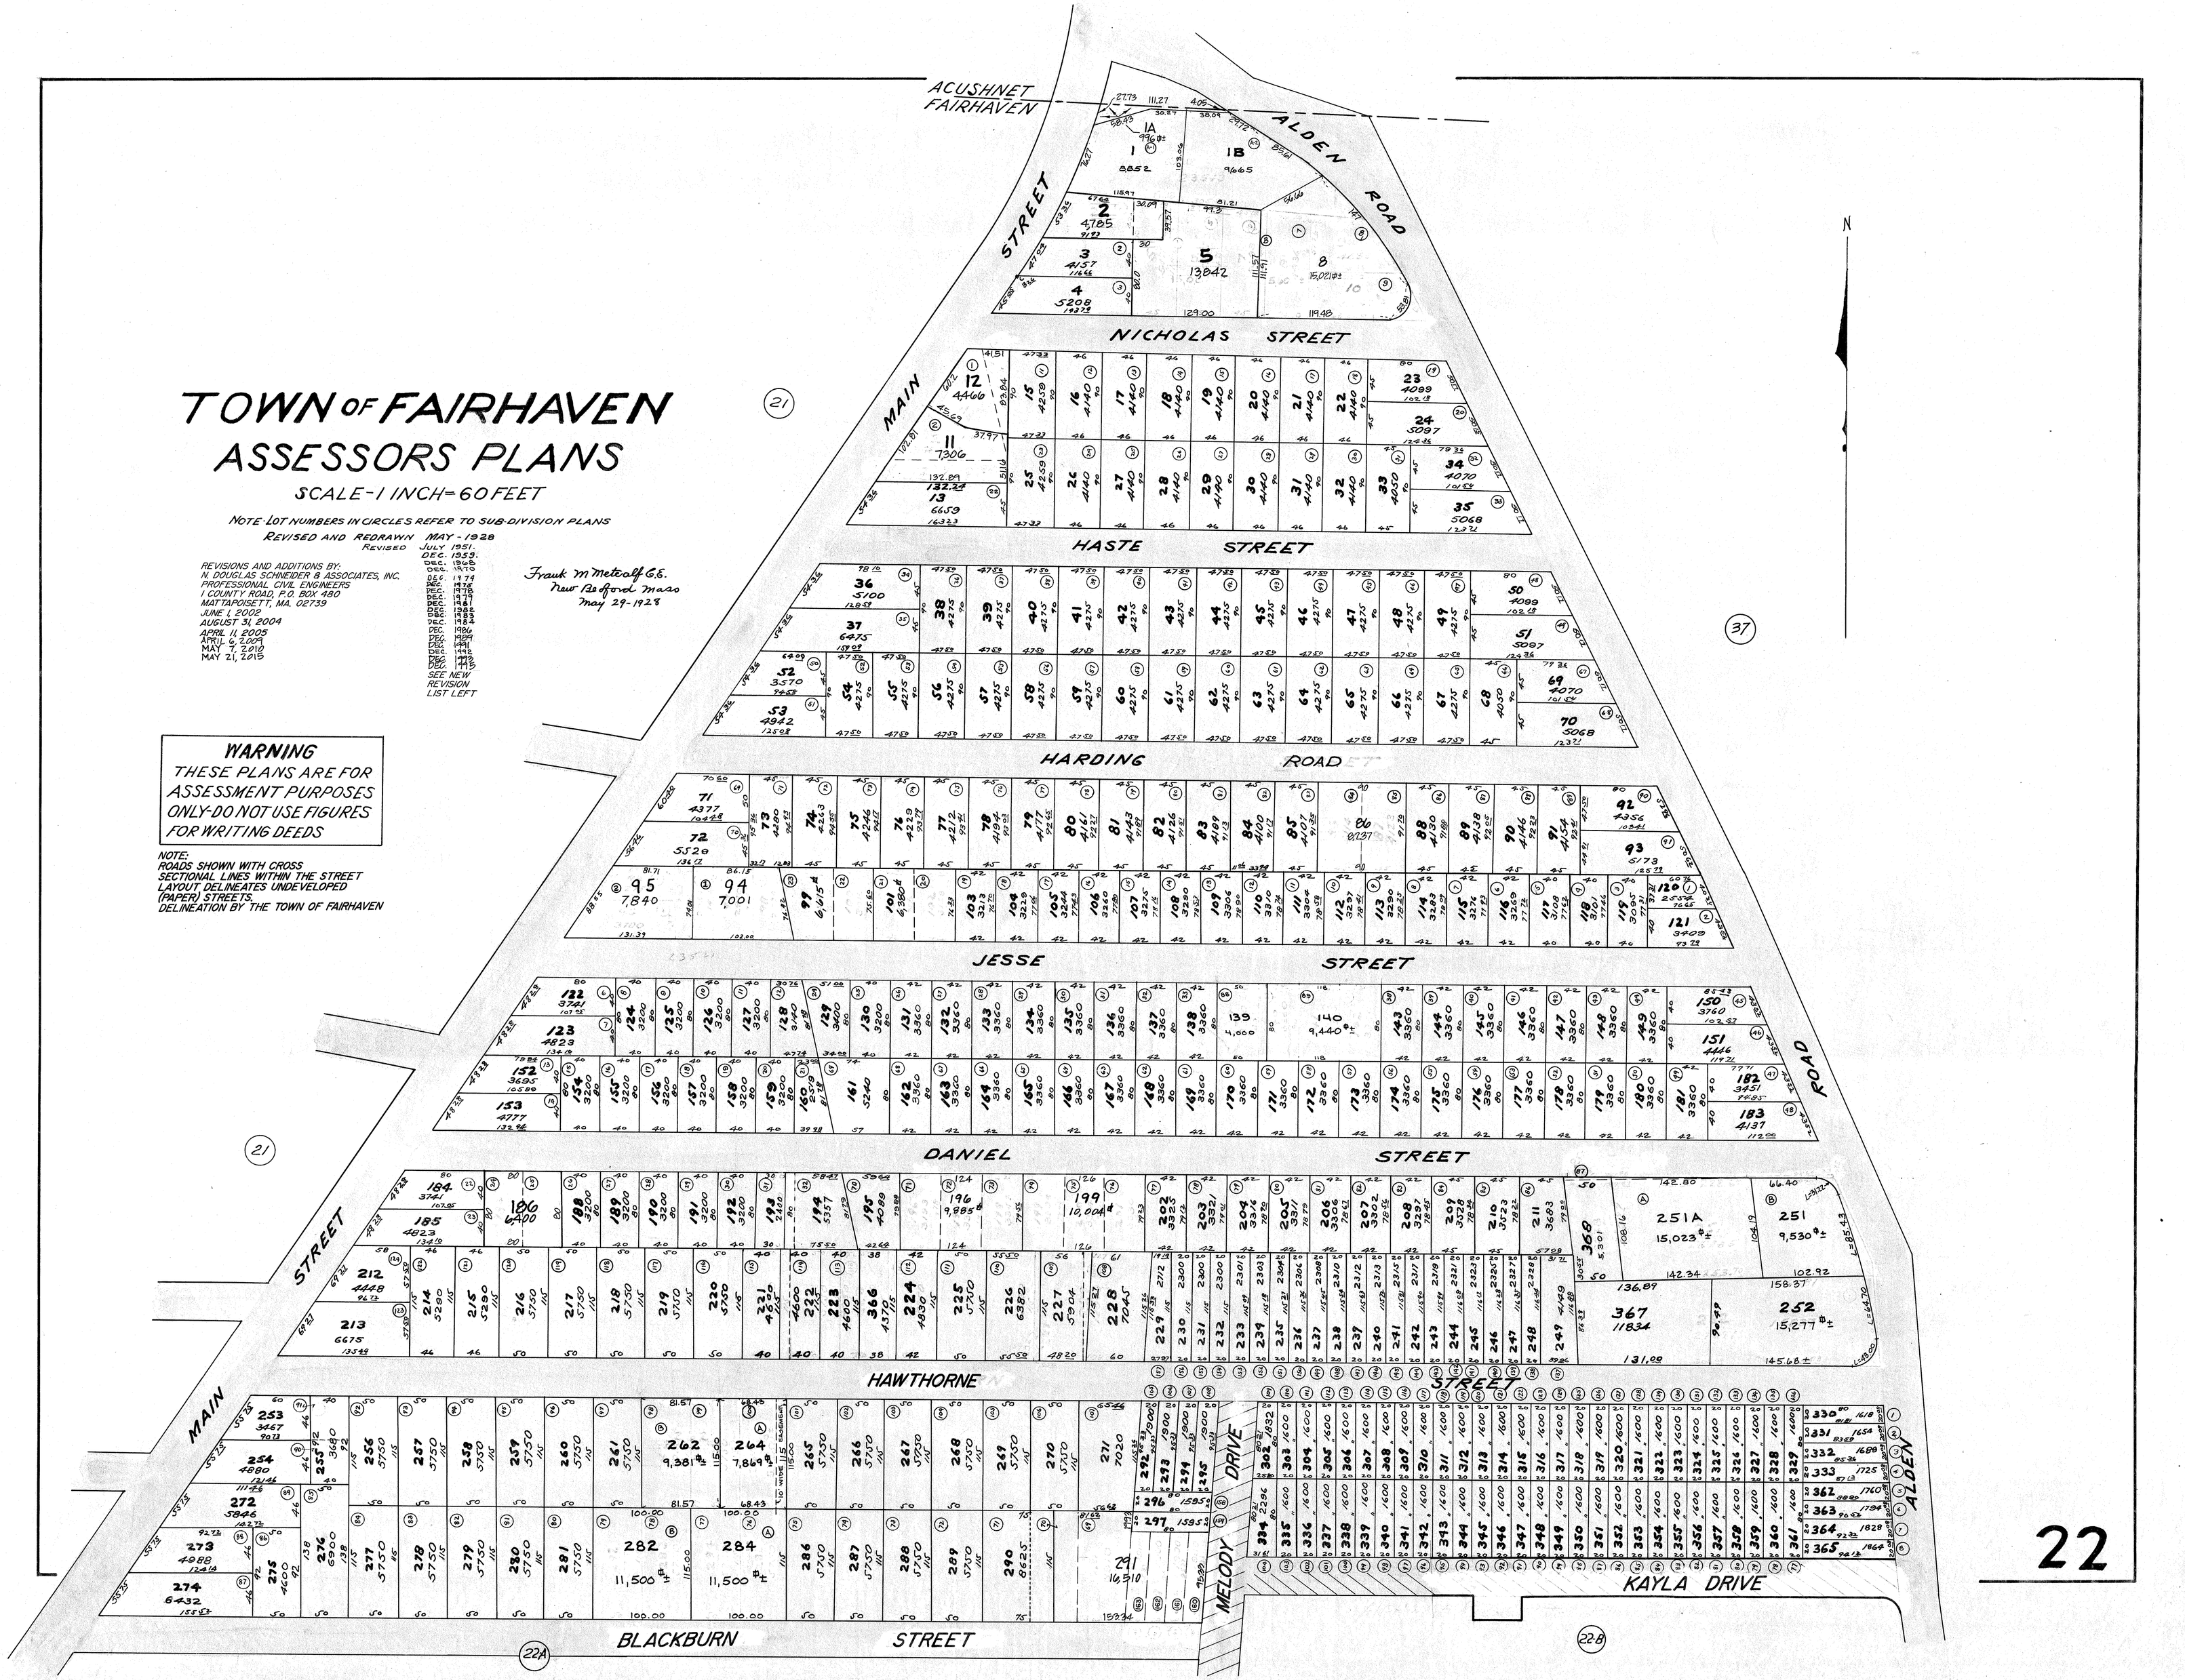
NOTE:
ROADS SHOWN WITH CROSS SECTIONAL LINES WITHIN THE STREET LAYOUT DELINEATES UNDEVELOPED (PAPER) STREETS.
DELINEATION BY THE TOWN OF FAIRHAVEN