TOWN OF FAIRHAVEN ASSESSORS PLANS

SCALE - 1 INCH = 200 FEET

NOTE: LOT NUMBERS IN CIRCLES REFER TO SUB-DIVISION PLANS

REVISIONS AND ADDITIONS BY:
N. DOUGLAS SCHNEIDER & ASSOCIATES, INC.
PROFESSIONAL CIVIL ENGINEERS
1 COUNTY ROAD, P.O. BOX 480
MATTAPOISETT, MA. 02739

JUNE 1 2004
APRIL 11 2005
JUNE 19, 2006
JUNE 30 2007
MAY 21, 2015

ALTERATIONS AND ADDITIONS

DECEMBER	1969
DECEMBER	1970
DECEMBER	1972
DECEMBER	1972
DECEMBER	1975
DECEMBER	1977
DECEMBER	1981
DECEMBER	1985
DECEMBER	1985
DECEMBER	1986
DECEMBER	1987
DECEMBER	1989
OCTOBER	1990
DECEMBER	1990
DECEMBER	1991
DECEMBER	1992
DECEMBER	1993
AUGUST 1	1994
DECEMBER	1994
DECEMBER	1995
APRIL	2000

SEE NEW LIST LEFT

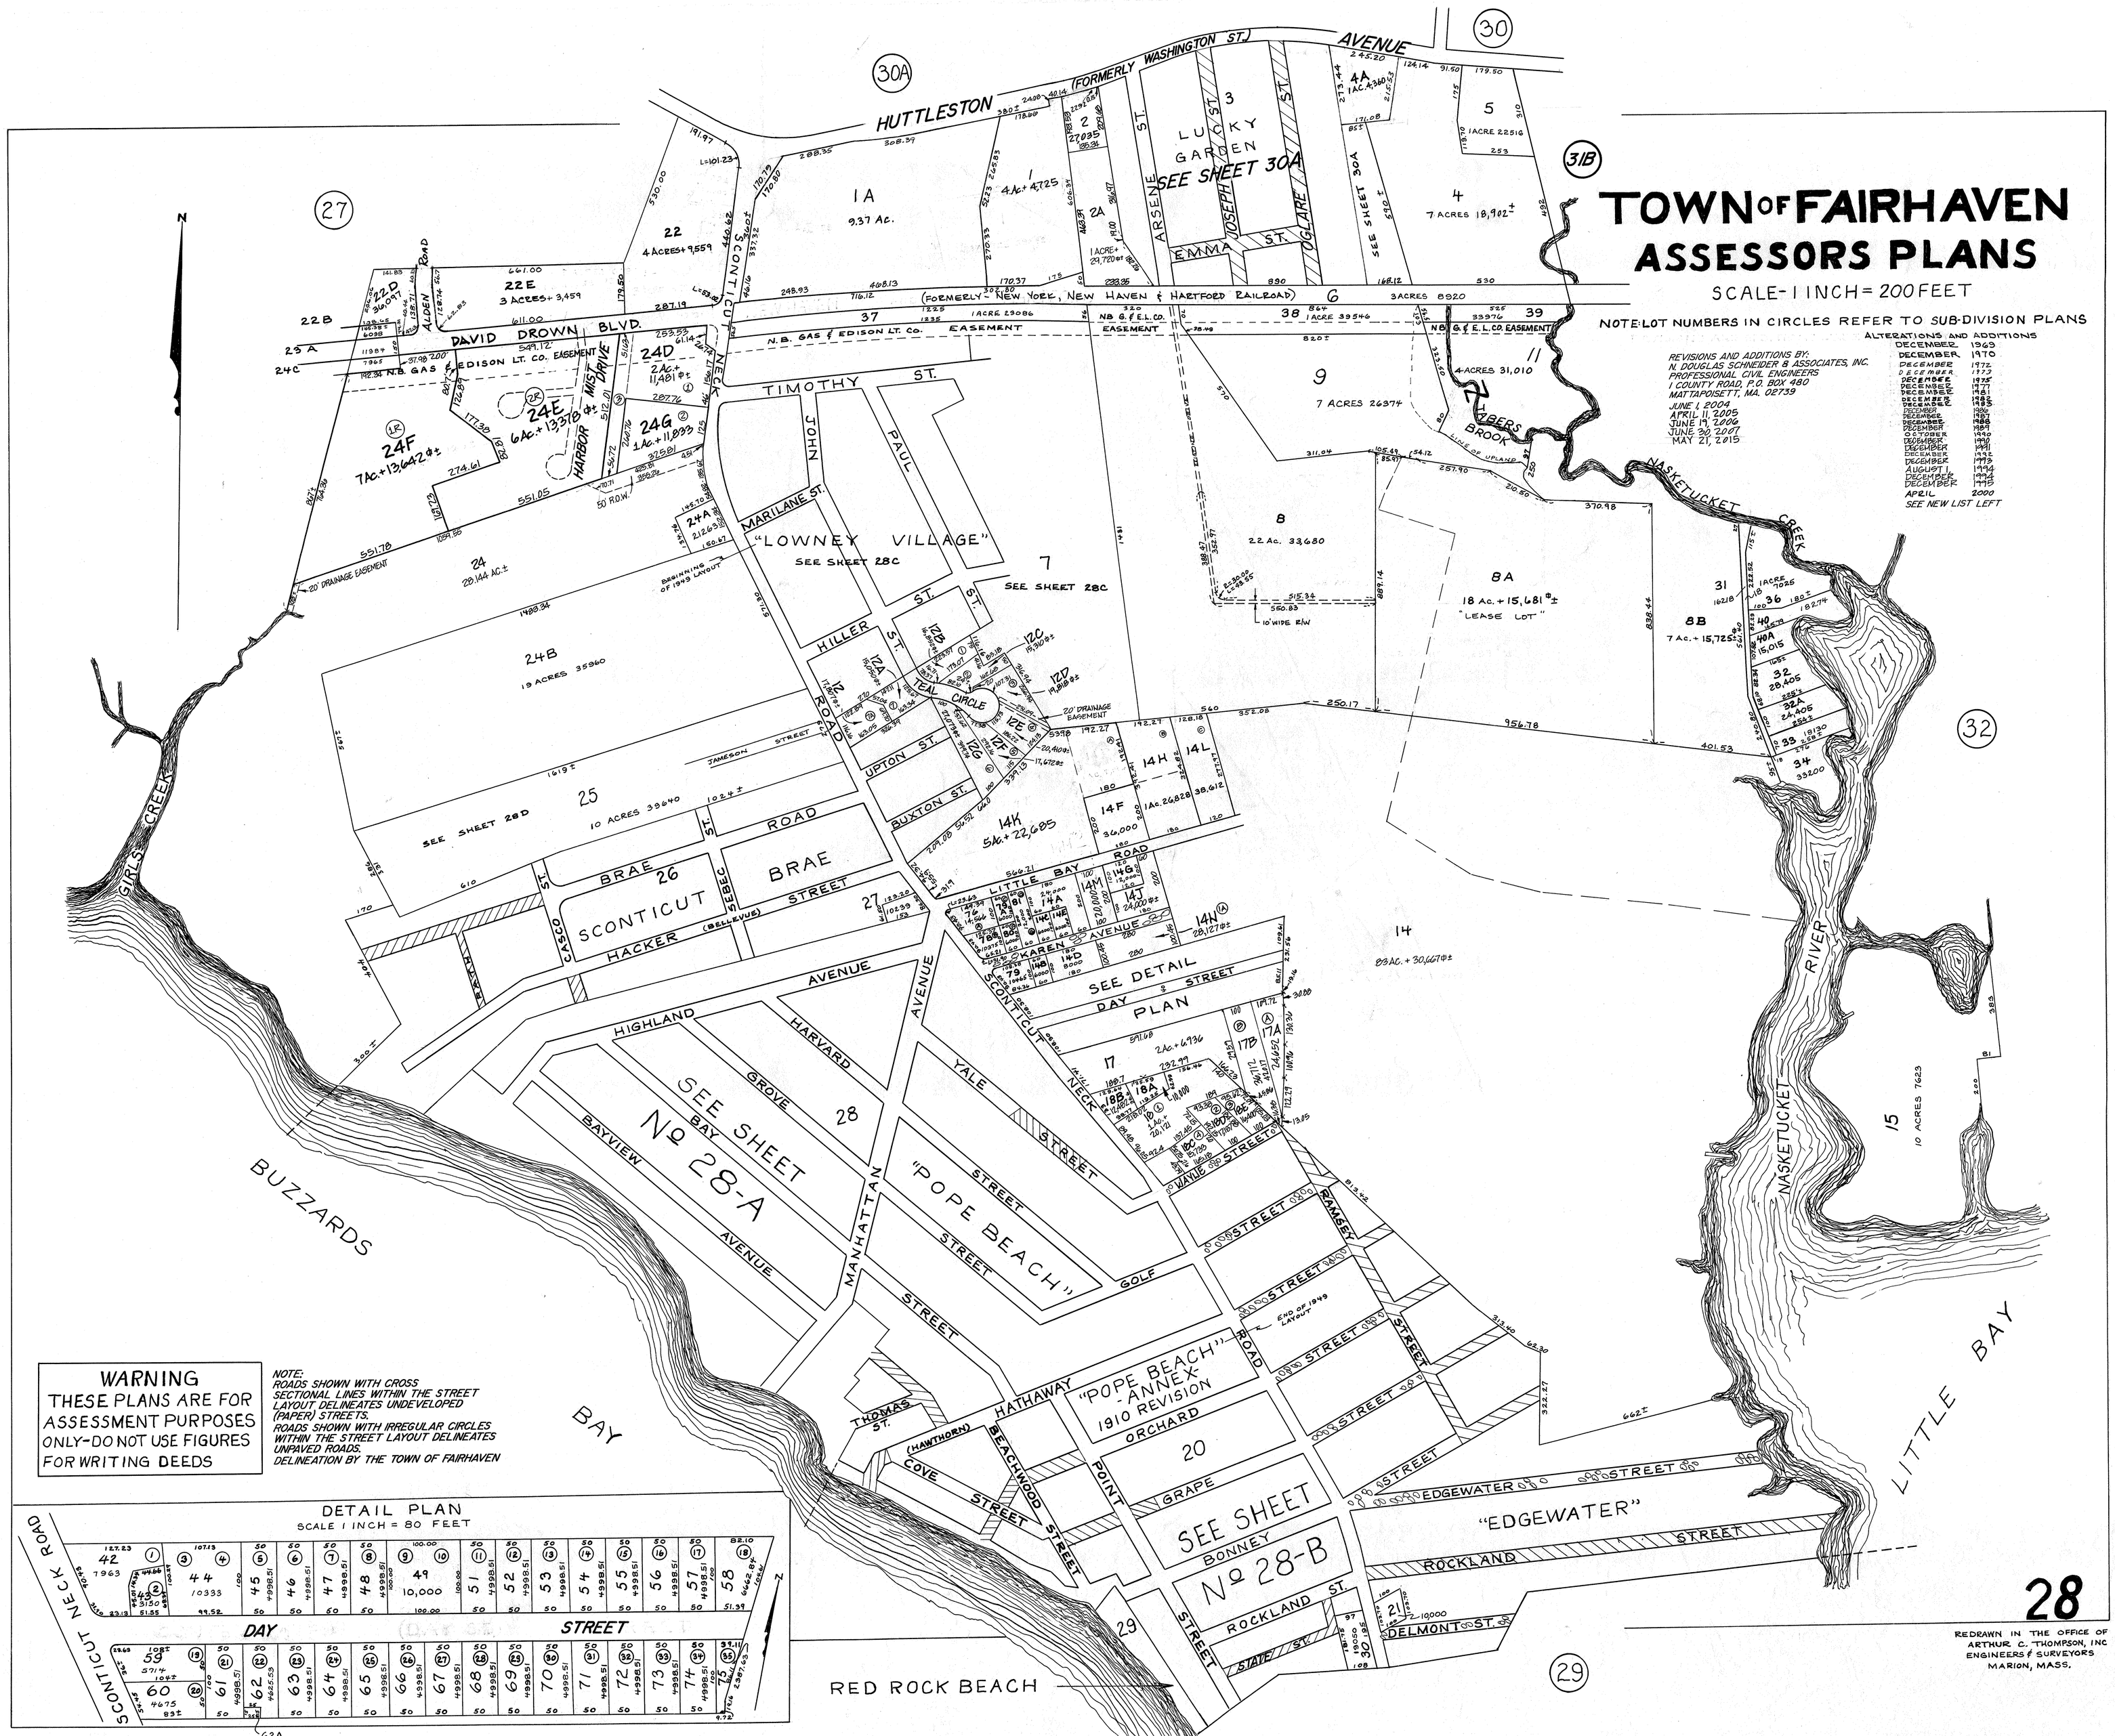

WARNING
THESE PLANS ARE FOR ASSESSMENT PURPOSES ONLY - DO NOT USE FIGURES FOR WRITING DEEDS

NOTE:
ROADS SHOWN WITH CROSS SECTIONAL LINES WITHIN THE STREET LAYOUT DELINEATES UNDEVELOPED (PAPER) STREETS.
ROADS SHOWN WITH IRREGULAR CIRCLES WITHIN THE STREET LAYOUT DELINEATES UNPAVED ROADS.
DELINEATION BY THE TOWN OF FAIRHAVEN

DETAIL PLAN
SCALE 1 INCH = 80 FEET

28

REDRAWN IN THE OFFICE OF
ARTHUR C. THOMPSON, INC
ENGINEERS & SURVEYORS
MARION, MASS.