TOWN OF FAIRHAVEN ASSESSORS PLANS

SCALE-1 INCH = 60 FEET

NOTE: LOT NUMBERS IN CIRCLES REFER TO SUB-DIVISION PLANS.

REVISIONS AND ADDITIONS MADE FEBRUARY 1947
" " " " JANUARY 1948
JANUARY 1949
JANUARY 1950
AUGUST 1950 (water main-Timothy)
JANUARY 1954
JANUARY 1955 (Scent. Hk. Rd.)
FEBRUARY 1959
DECEMBER 1963
JANUARY 1966
DECEMBER 1972
DECEMBER 1974
DEC. 1980
DEC. 1982
DEC. 1983
DEC. 1985

WARNING
THESE PLANS ARE FOR ASSESSMENT PURPOSES ONLY-DO NOT USE FIGURES FOR WRITING DEEDS.

NOTE:
ROADS SHOWN WITH CROSS SECTIONAL LINES WITHIN THE STREET LAYOUT DELINEATES UNDEVELOPED (PAPER) STREETS.
DELINEATION BY THE TOWN OF FAIRHAVEN

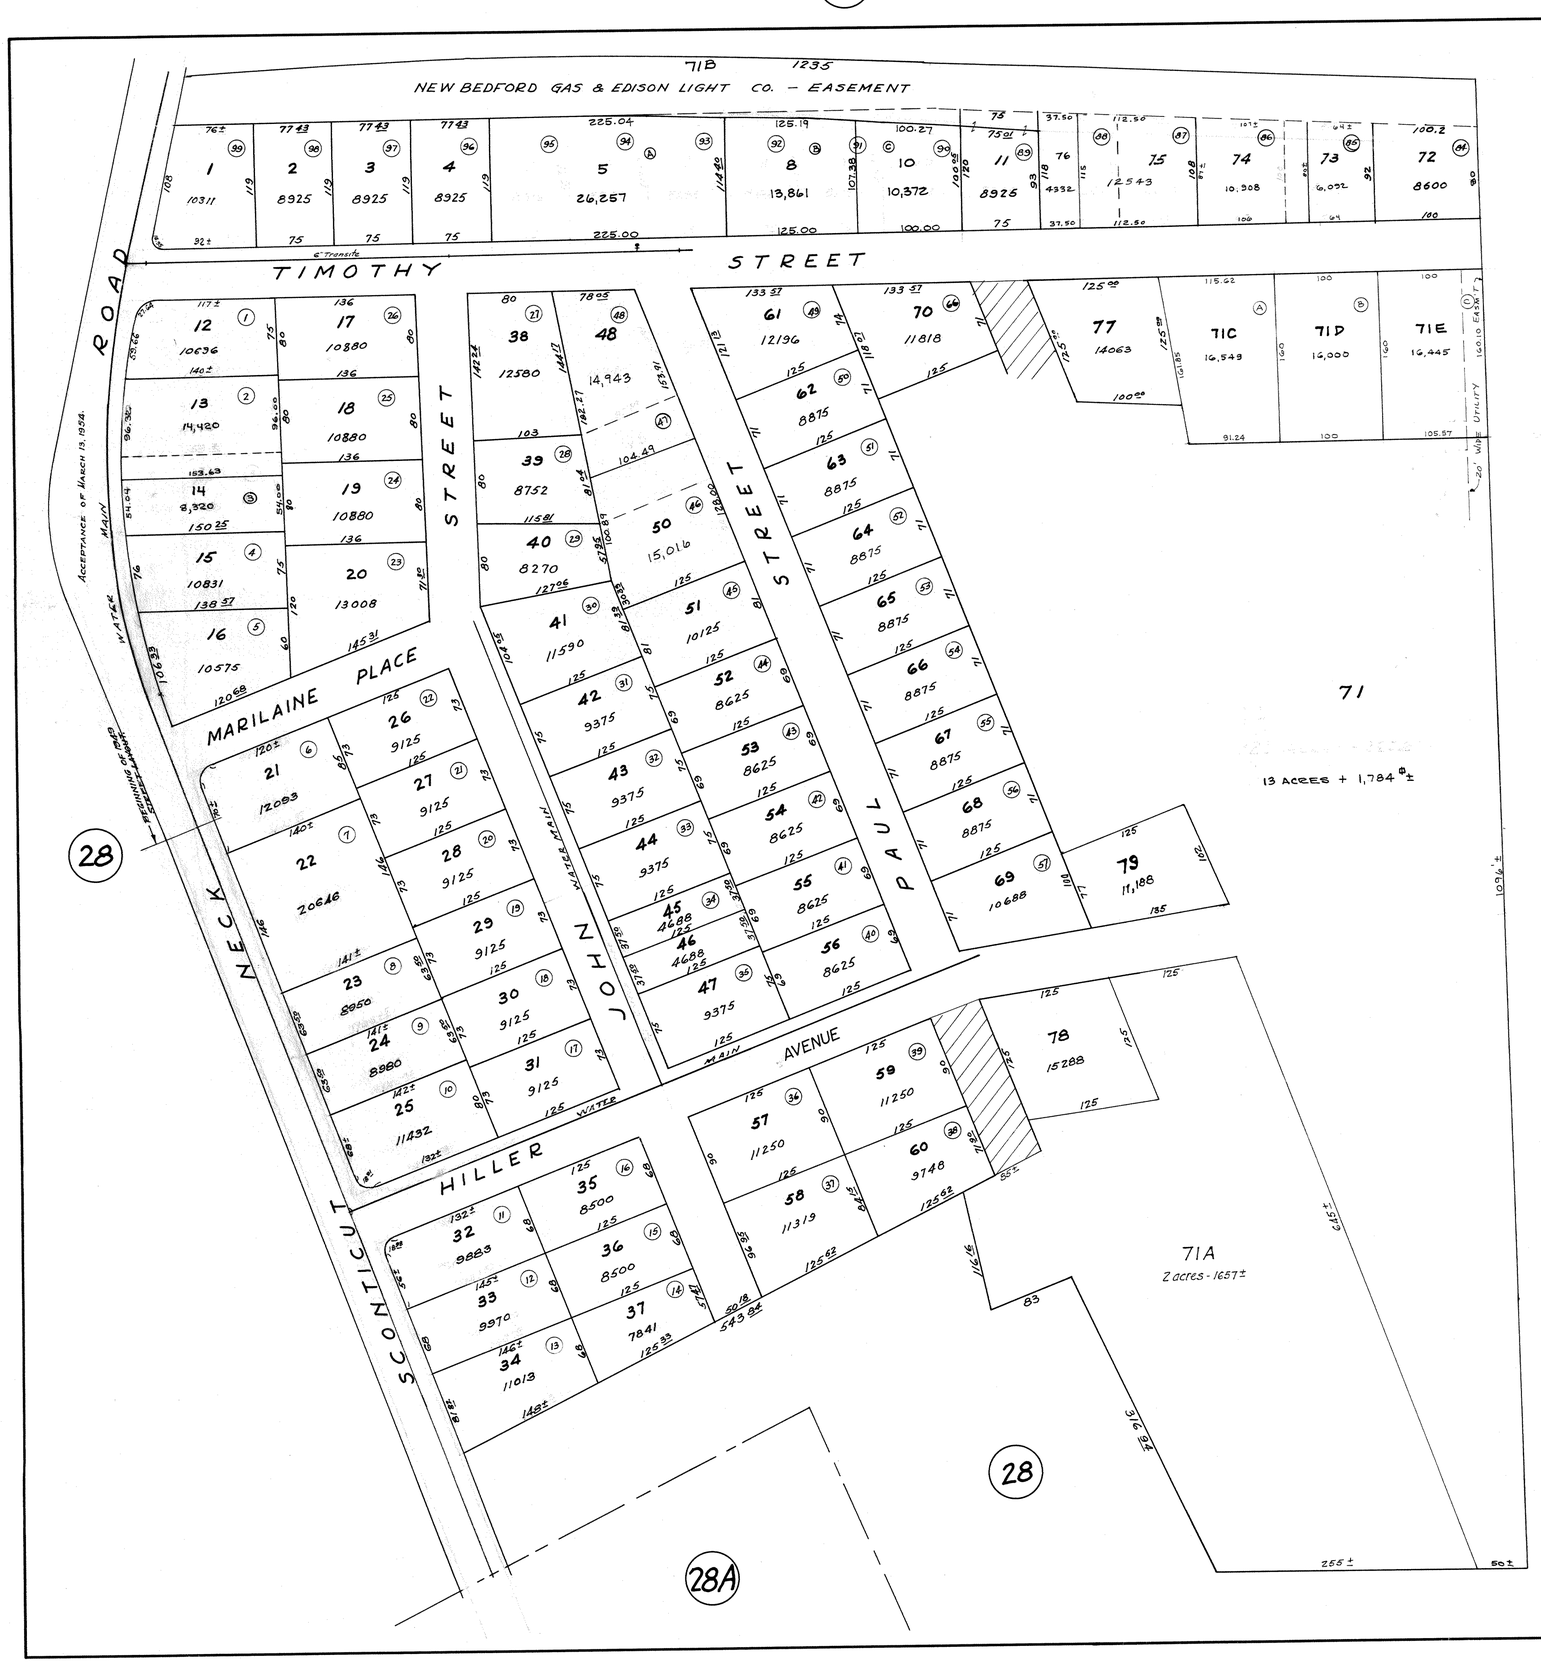

1945
Samuel H. Corse, Surveyor
Rochester, Mass.

28-C