TOWN OF FAIRHAVEN
ASSESSORS PLANS

SCALE-1 INCH = 60 FEET

NOTE LOT NUMBERS IN CIRCLES REFER TO SUB-DIVISION PLANS
REVISIONS AND ADDITIONS MADE DECEMBER 1937.
" " FEBRUARY 1947

REVISIONS AND ADDITIONS MADE JANUARY 1948 DEC. 1968
" 1949 DEC. 1972
JANUARY 1951. DEC. 1976
APRIL. 1956. DEC. 1981
FEB. 1957 DEC. 1982
JULY- 1959. DEC. 1983
SEPT. 1961. DEC. 1984
NOV. 1962. DEC. 1993
JAN. 1966

Frank M. Metcalf C.E.
45 Merchants Bank Bldg.
New Bedford Mass
May 15-1929

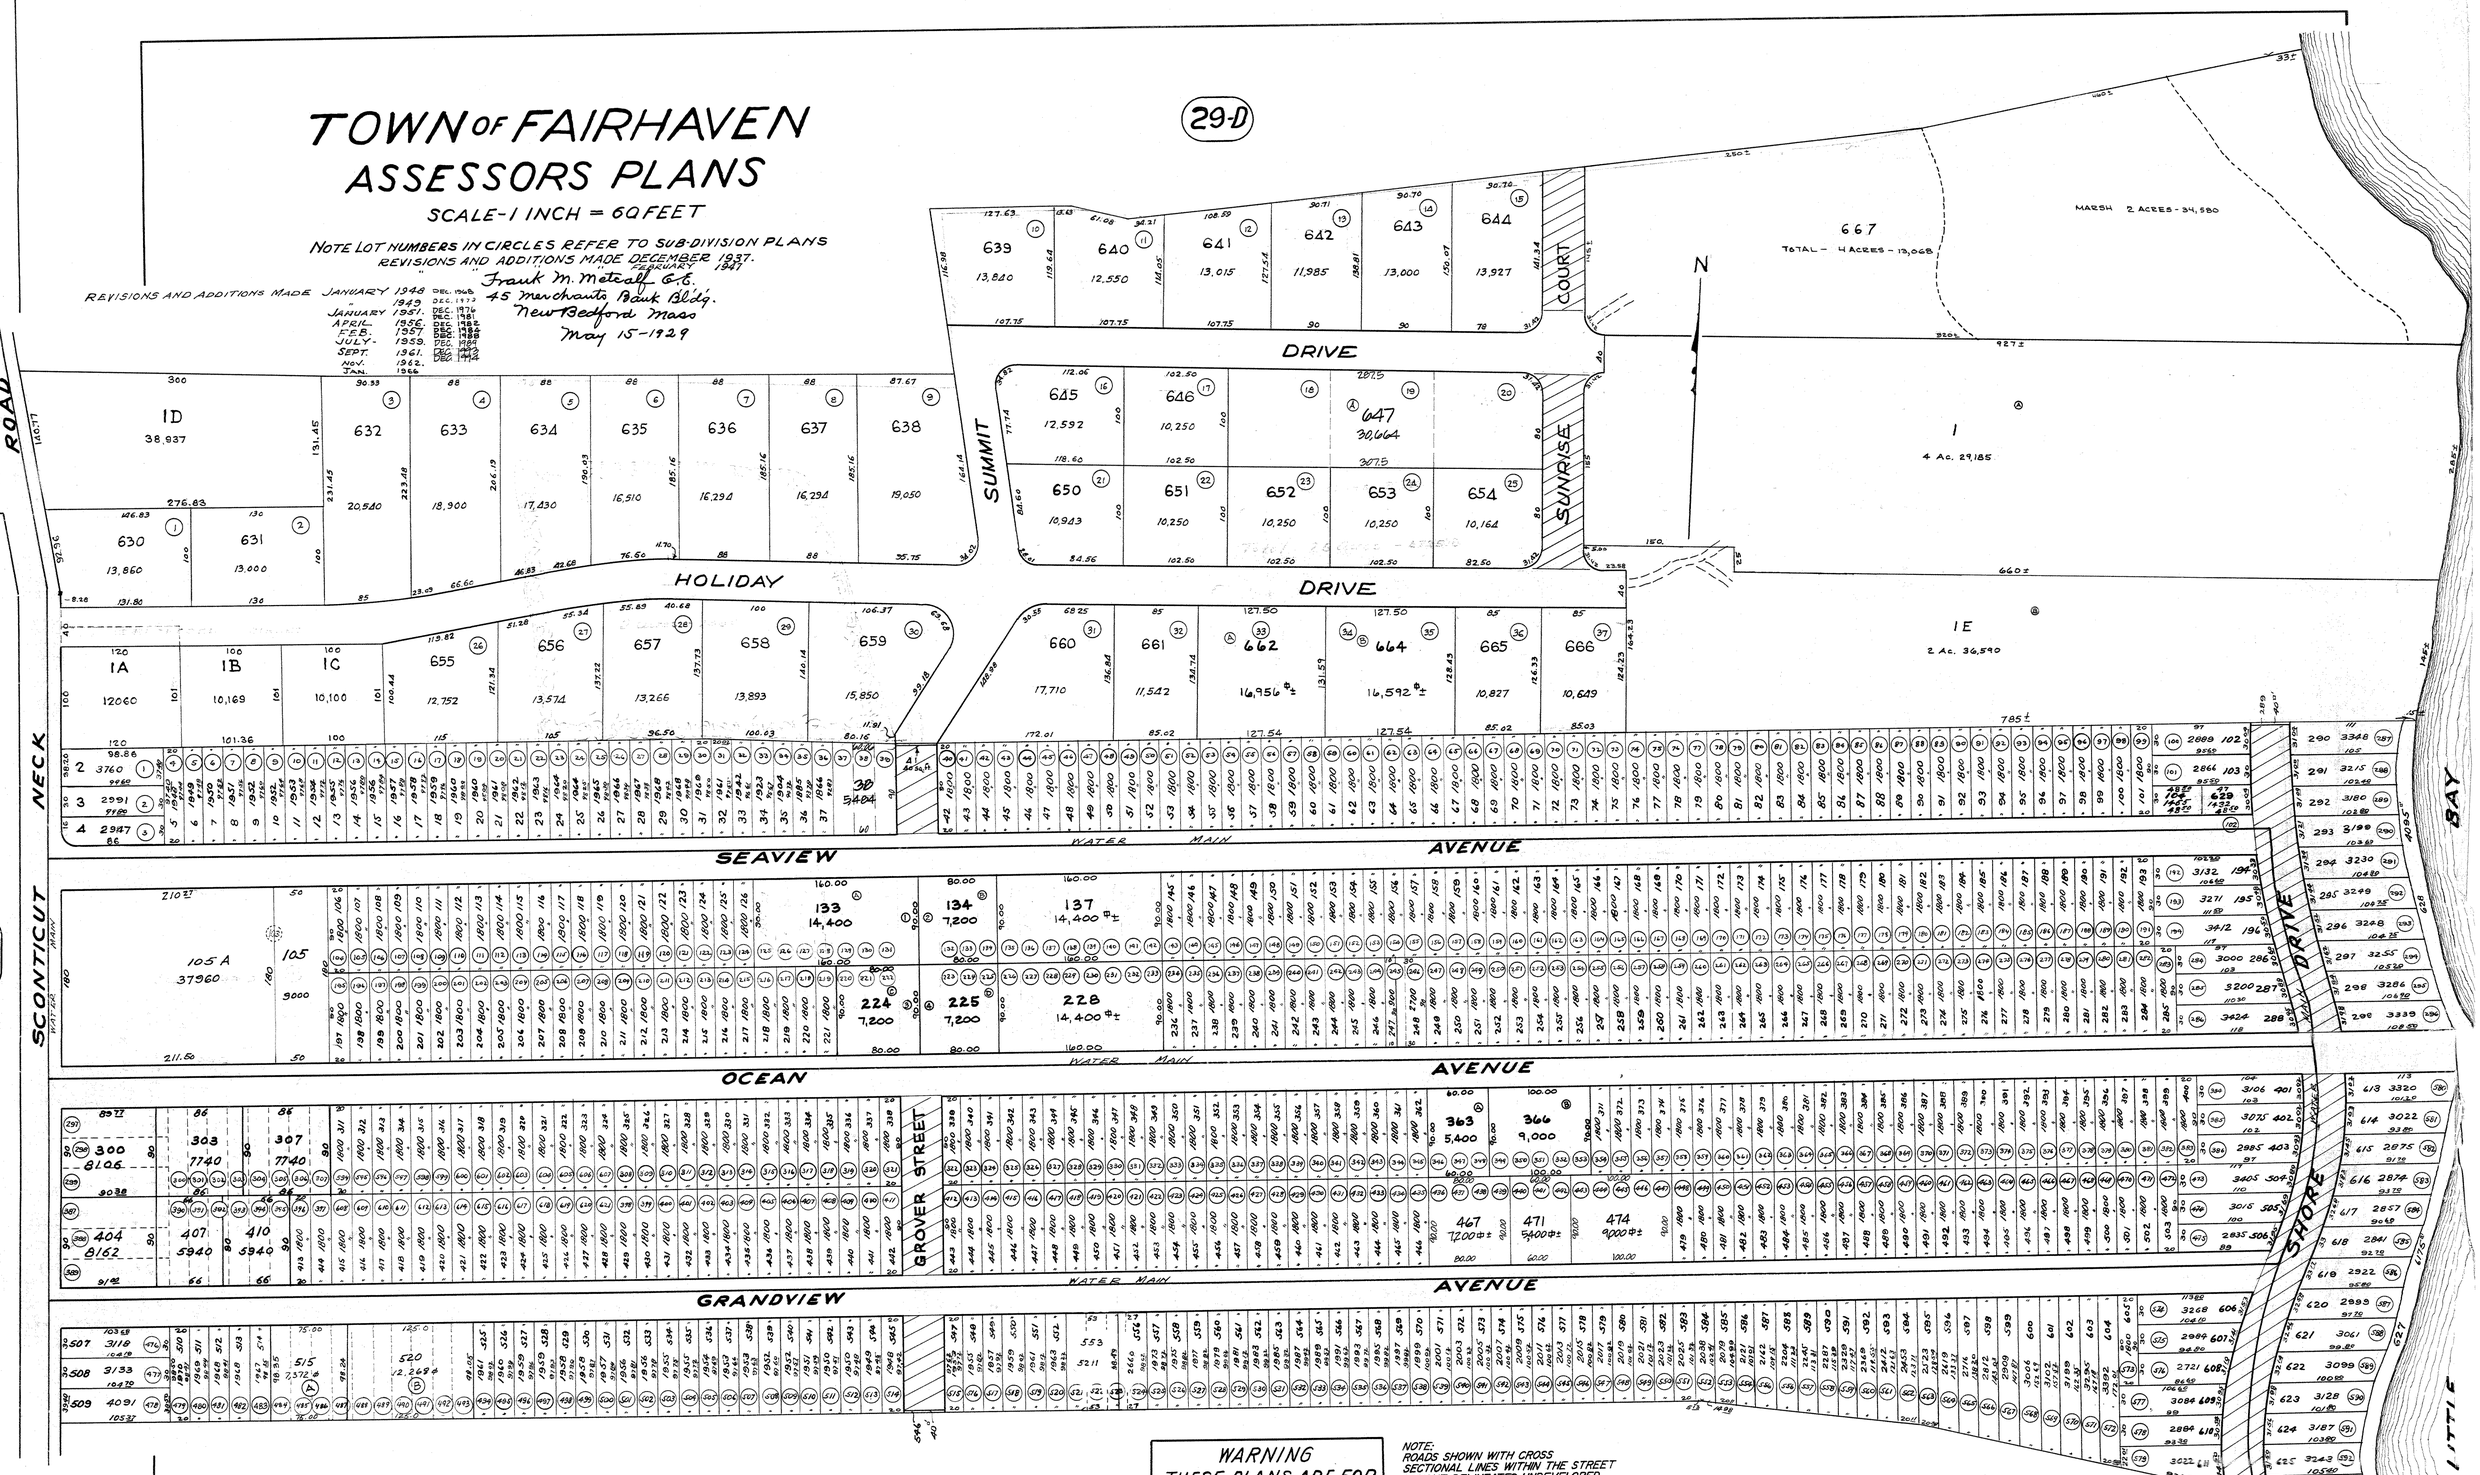

WARNING
THESE PLANS ARE FOR ASSESSMENT PURPOSES ONLY-DO NOT USE FIGURES FOR WRITING DEEDS

NOTE:
ROADS SHOWN WITH CROSS SECTIONAL LINES WITHIN THE STREET LAYOUT DELINEATES UNDEVELOPED (PAPER) STREETS.
DELINEATION BY THE TOWN OF FAIRHAVEN