TOWN OF FAIRHAVEN
ASSESSORS PLANS

SCALE-1 INCH = 60 FEET

NOTE-LOT NUMBERS IN CIRCLES REFER TO SUB-DIVISION PLANS
REVISIONS AND ADDITIONS MADE NOVEMBER -1931

REVISIONS AND ADDITIONS BY:
N. DOUGLAS SCHNEIDER & ASSOCIATES, INC.
PROFESSIONAL CIVIL ENGINEERS
1 COUNTY ROAD, P.O. BOX 480
MATTAPOISETT, MA. 02739

JAN. 1955.
JAN. 1966.
DEC. 1969
DEC. 1973
DEC. 1976
DEC. 1981
DEC. 1982
DEC. 1993
SEE NEW LIST LEFT

JUNE 1, 2004
APRIL 11, 2005
MAY 7, 2008
JUNE 23, 2009

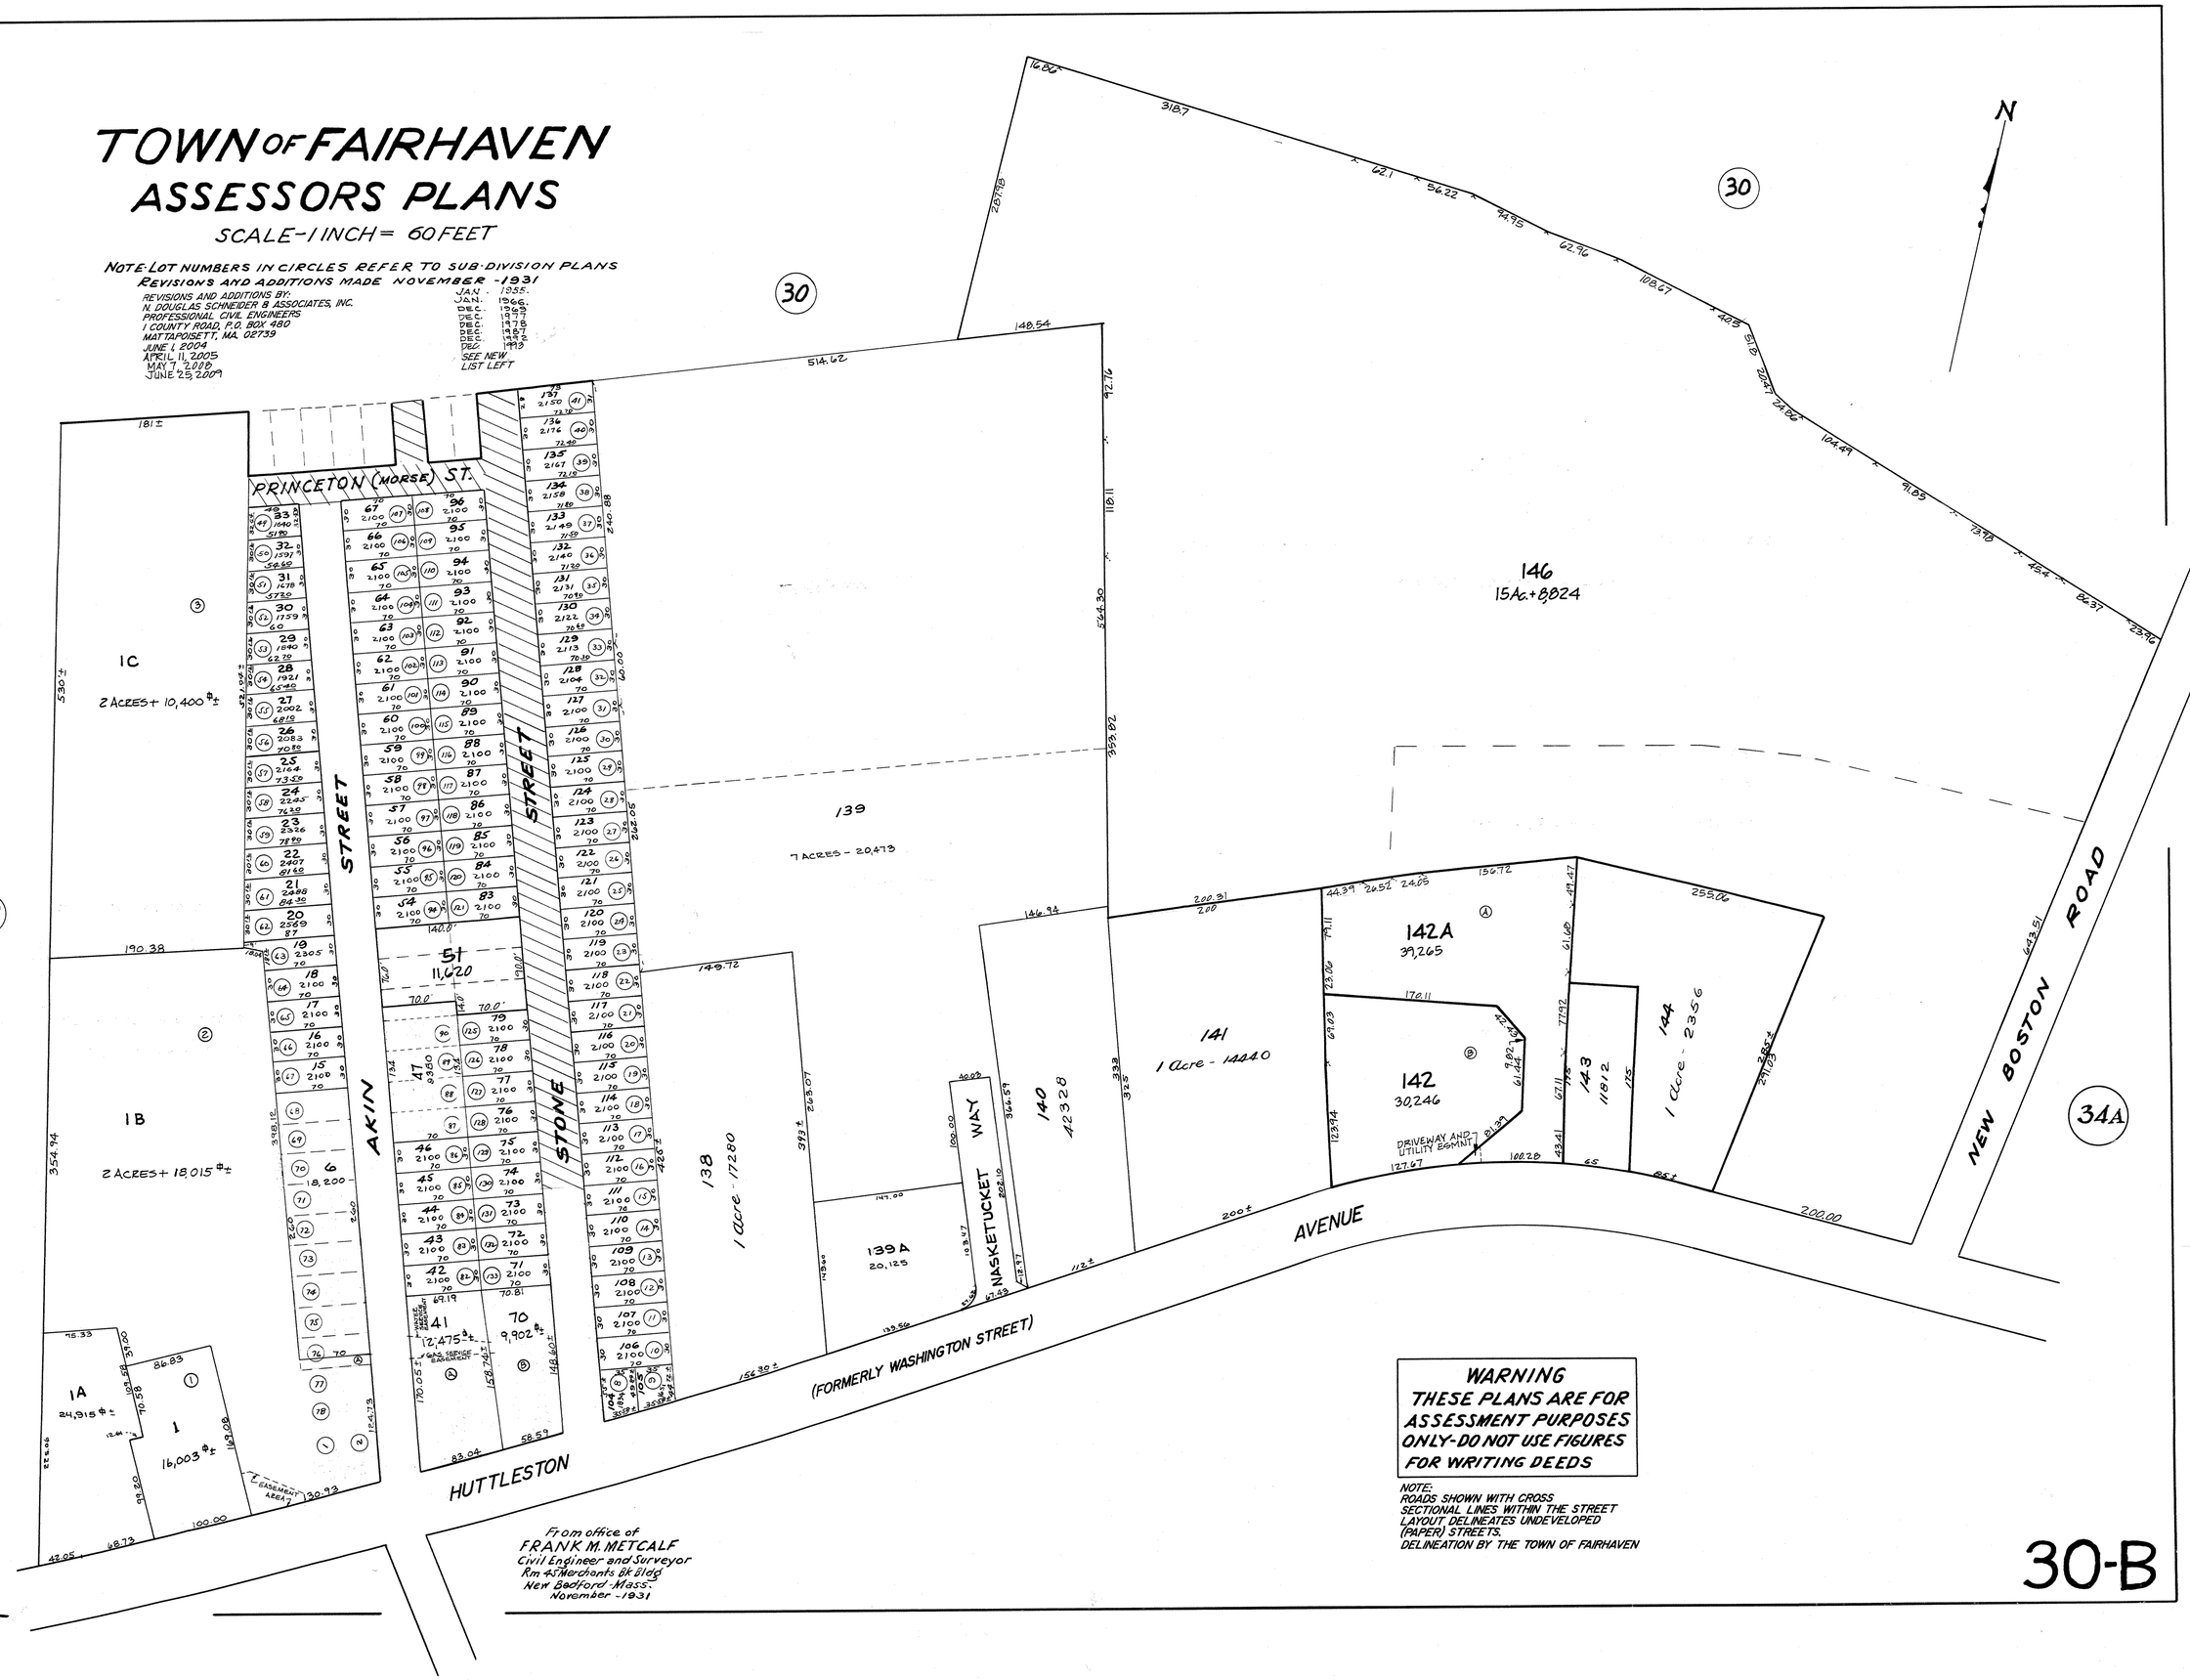

WARNING
THESE PLANS ARE FOR ASSESSMENT PURPOSES ONLY-DO NOT USE FIGURES FOR WRITING DEEDS

NOTE:
ROADS SHOWN WITH CROSS SECTIONAL LINES WITHIN THE STREET LAYOUT DELINEATES UNDEVELOPED (PAPER) STREETS.
DELINEATION BY THE TOWN OF FAIRHAVEN

From office of
FRANK M. METCALF
Civil Engineer and Surveyor
Rm 45 Merchants Bk Bldg
New Bedford Mass.
November -1931

30-B