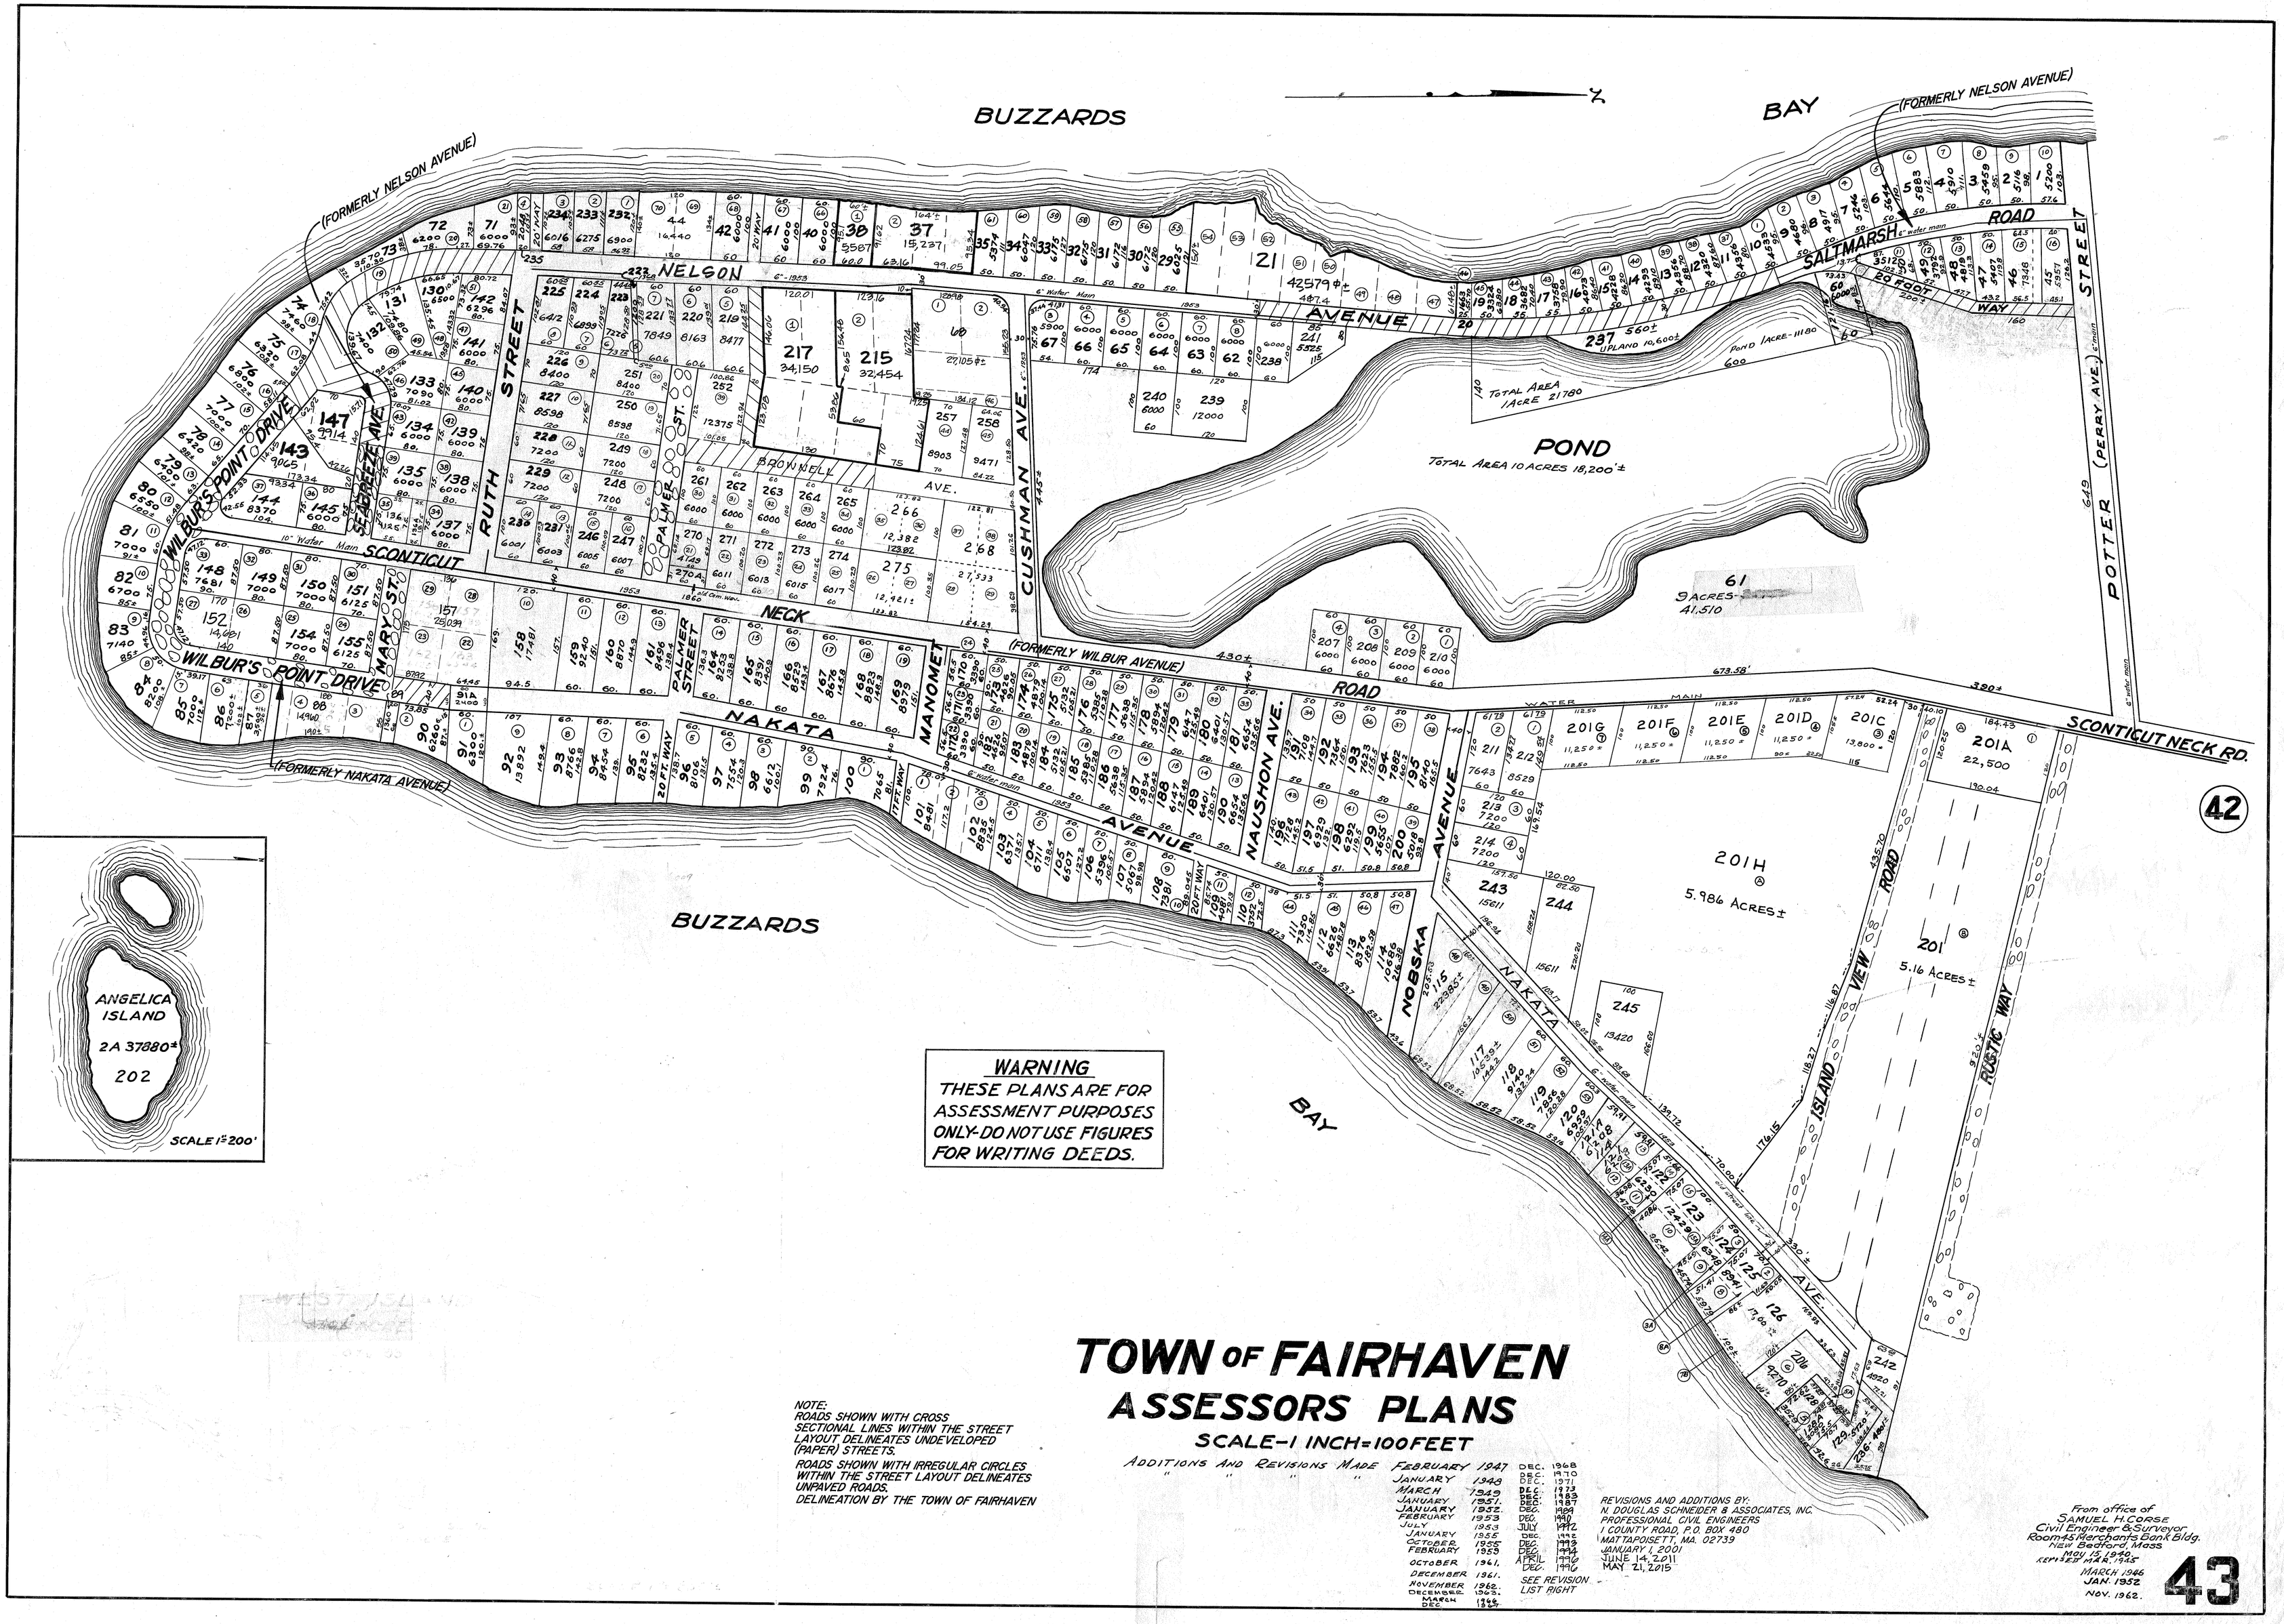

WARNING
THESE PLANS ARE FOR ASSESSMENT PURPOSES ONLY-DO NOT USE FIGURES FOR WRITING DEEDS.

TOWN OF FAIRHAVEN
ASSESSORS PLANS
SCALE-1 INCH=100 FEET

NOTE:
ROADS SHOWN WITH CROSS SECTIONAL LINES WITHIN THE STREET LAYOUT DELINEATES UNDEVELOPED (PAPER) STREETS.
ROADS SHOWN WITH IRREGULAR CIRCLES WITHIN THE STREET LAYOUT DELINEATES UNPAVED ROADS.
DELINEATION BY THE TOWN OF FAIRHAVEN

ADDITIONS AND REVISIONS MADE FEBRUARY 1947
" " " " JANUARY 1948
MARCH 1949
JANUARY 1951.
JANUARY 1952.
FEBRUARY 1953
JULY 1953
JANUARY 1955
OCTOBER 1955
FEBRUARY 1959
OCTOBER 1961.
DECEMBER 1961.
NOVEMBER 1962.
DECEMBER 1963.
MARCH 1966
DEC. 1967
DEC. 1968
DEC. 1970
DEC. 1971
DEC. 1973
DEC. 1983
DEC. 1987
DEC. 1989
DEC. 1990
JULY 1992
DEC. 1992
DEC. 1993
DEC. 1994
APRIL 1996
DEC. 1996
SEE REVISION LIST RIGHT

REVISIONS AND ADDITIONS BY:
N. DOUGLAS SCHNEIDER & ASSOCIATES, INC.
PROFESSIONAL CIVIL ENGINEERS
1 COUNTY ROAD, P.O. BOX 480
MATTAPOISETT, MA. 02739
JANUARY 1, 2001
JUNE 14, 2011
MAY 21, 2015

From office of
SAMUEL H. CORSE
Civil Engineer & Surveyor
Room 45 Merchants Bank Bldg.
New Bedford, Mass.
MAY 15, 1940.
REVISED MAR. 1945
MARCH 1946
JAN. 1952
NOV. 1962.

43