TOWN OF FAIRHAVEN
ASSESSORS' PLANS

SCALE-1"=60'

Revisions and Additions:
February 1957.
April 1958.
February 1959.
November 1962.
JANUARY 1966
DECEMBER 1969
DECEMBER 1975
DECEMBER 1976
DECEMBER 1977
DECEMBER 1980
DECEMBER 1981
DECEMBER 1989
DECEMBER 1986
DECEMBER 1989
DECEMBER 1994
DECEMBER 1993
AUGUST 1994
DECEMBER 1994
DECEMBER 1995

REVISIONS AND ADDITIONS BY:
N. DOUGLAS SCHNEIDER & ASSOCIATES, INC.
PROFESSIONAL CIVIL ENGINEERS
P.O. BOX 480, 1 COUNTY ROAD
MATTAPOISETT, MA. 02739
APRIL 11, 2005
MAY 7, 2008
APRIL 6, 2009
JUNE 18, 2012
JUNE 11, 2014

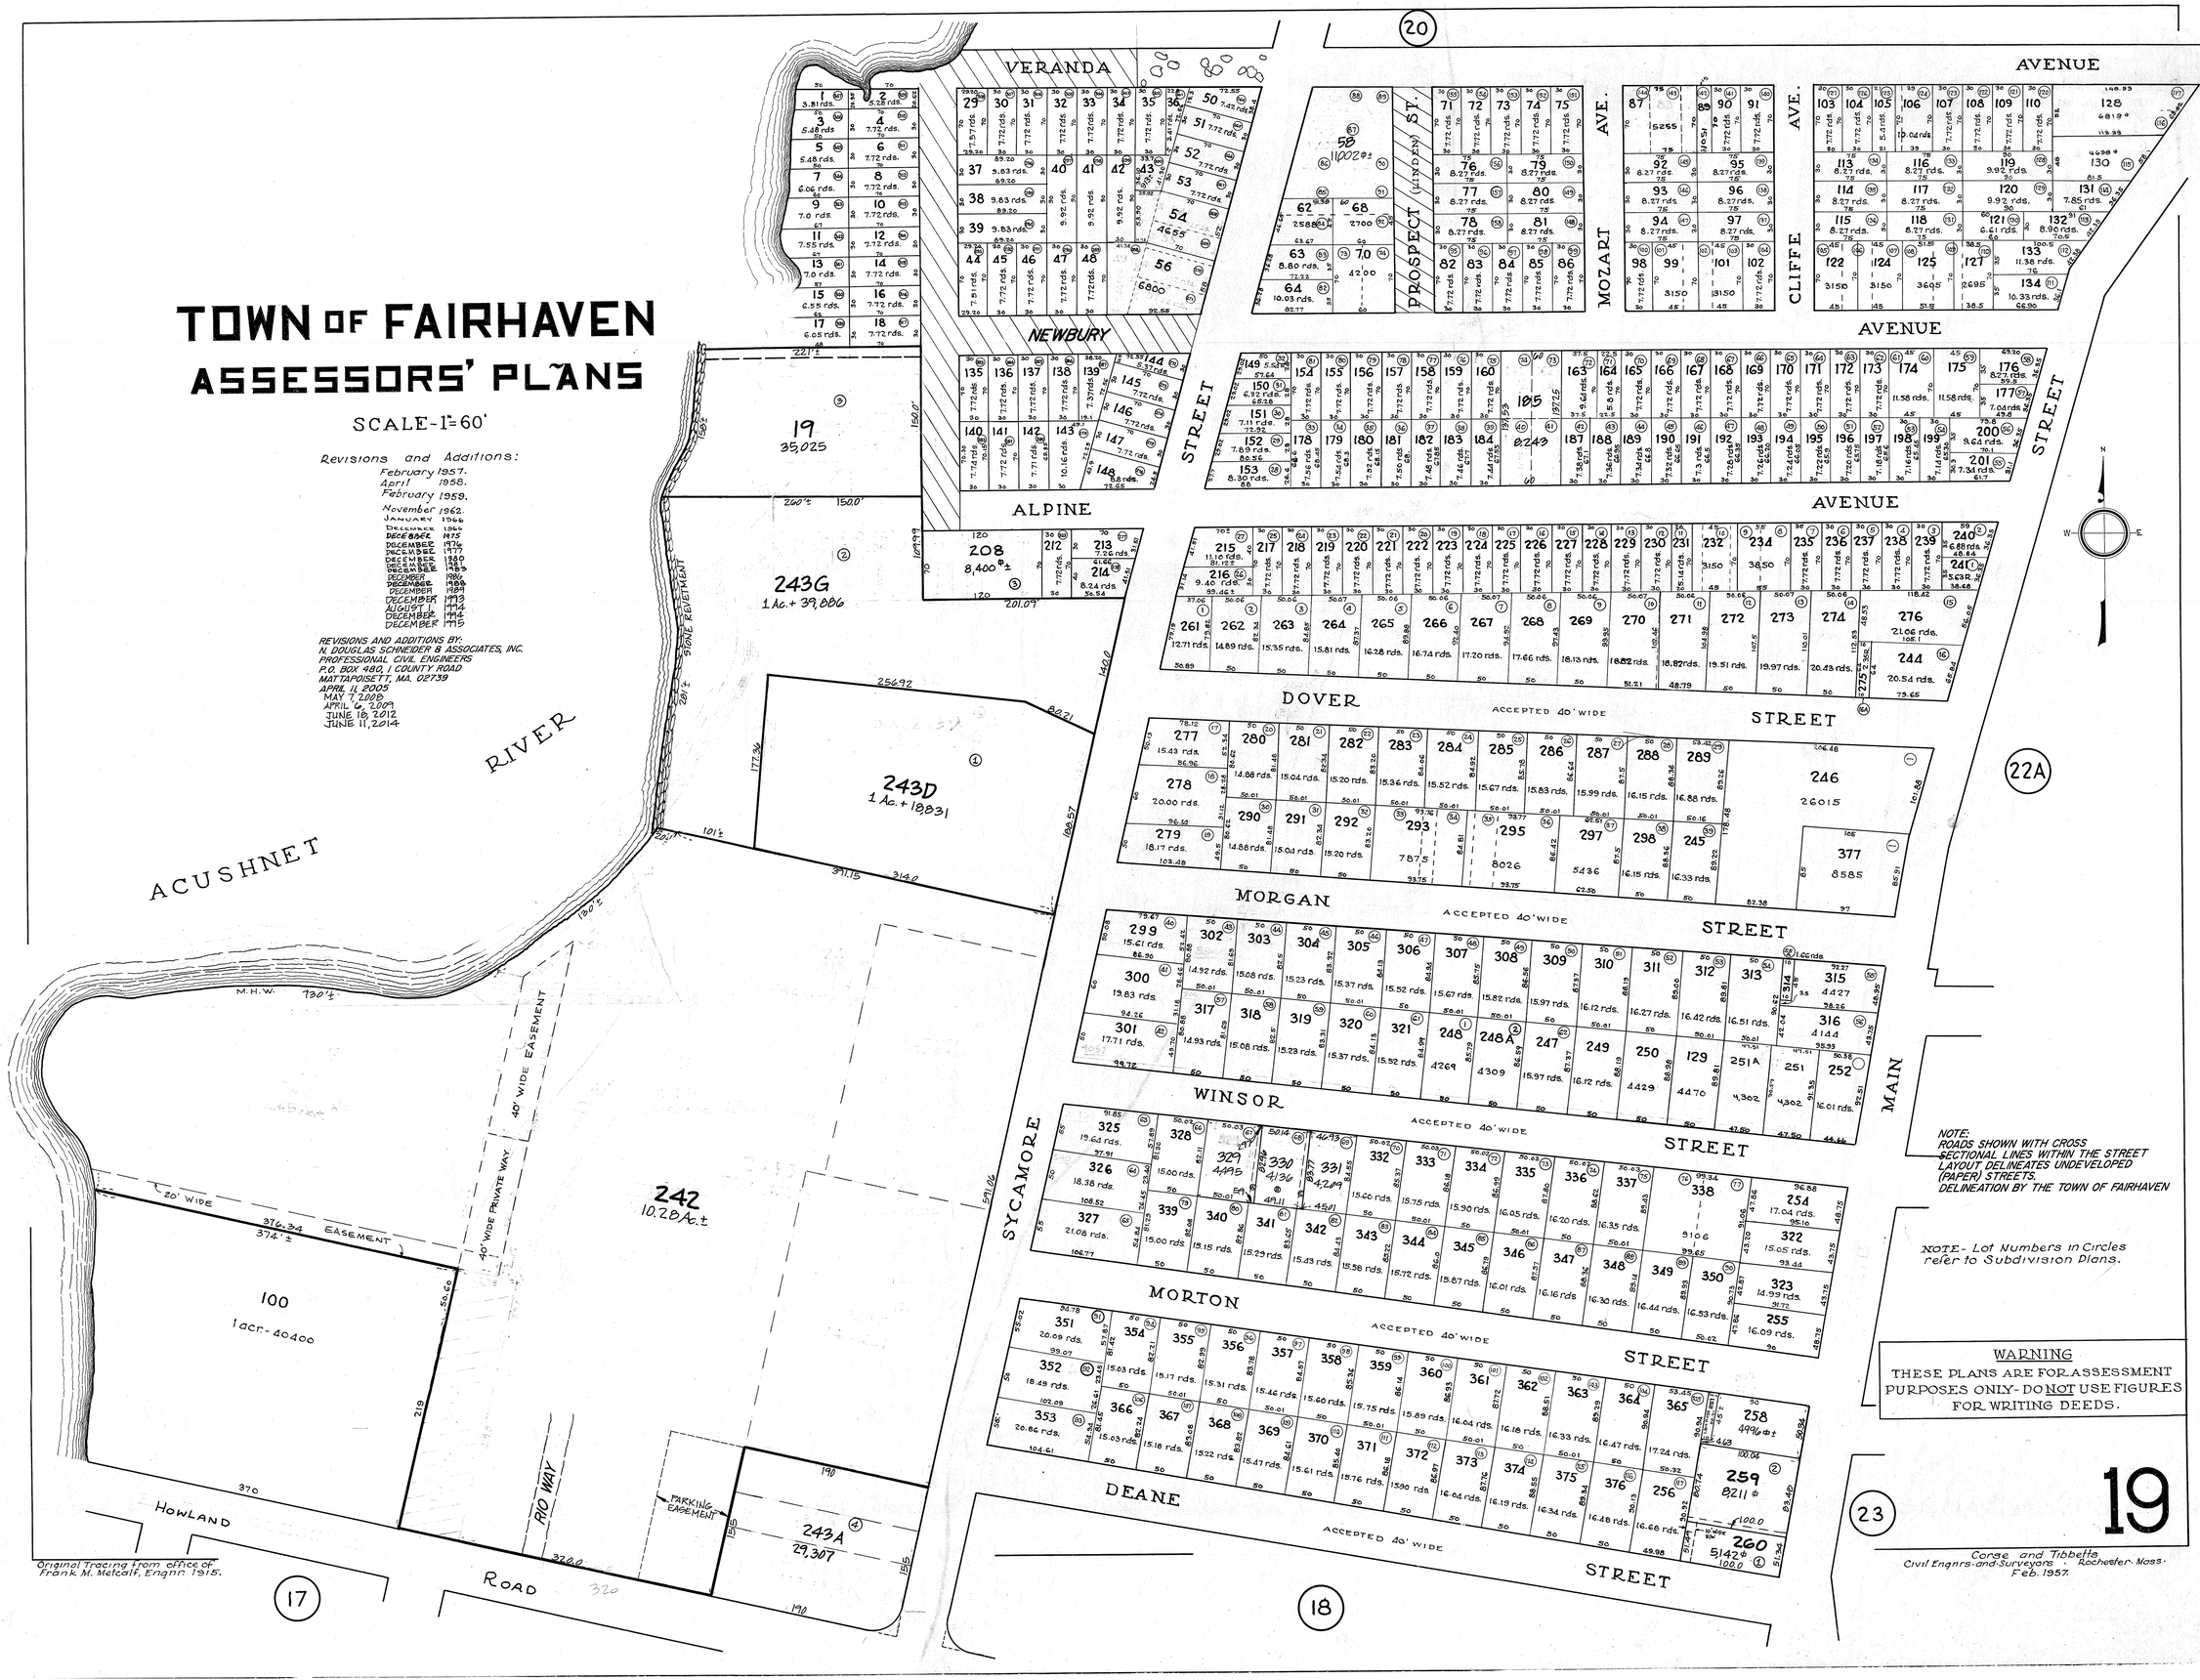

NOTE:
ROADS SHOWN WITH CROSS SECTIONAL LINES WITHIN THE STREET LAYOUT DELINEATES UNDEVELOPED (PAPER) STREETS.
DELINEATION BY THE TOWN OF FAIRHAVEN

NOTE- Lot Numbers in Circles refer to Subdivision Plans.

WARNING
THESE PLANS ARE FOR ASSESSMENT PURPOSES ONLY- DO NOT USE FIGURES FOR WRITING DEEDS.

Original Tracing from office of Frank M. Metcalf, Engnr. 1915.

Corse and Tibbetts
Civil Engnrs. and Surveyors - Rochester, Mass.
Feb. 1957.

19