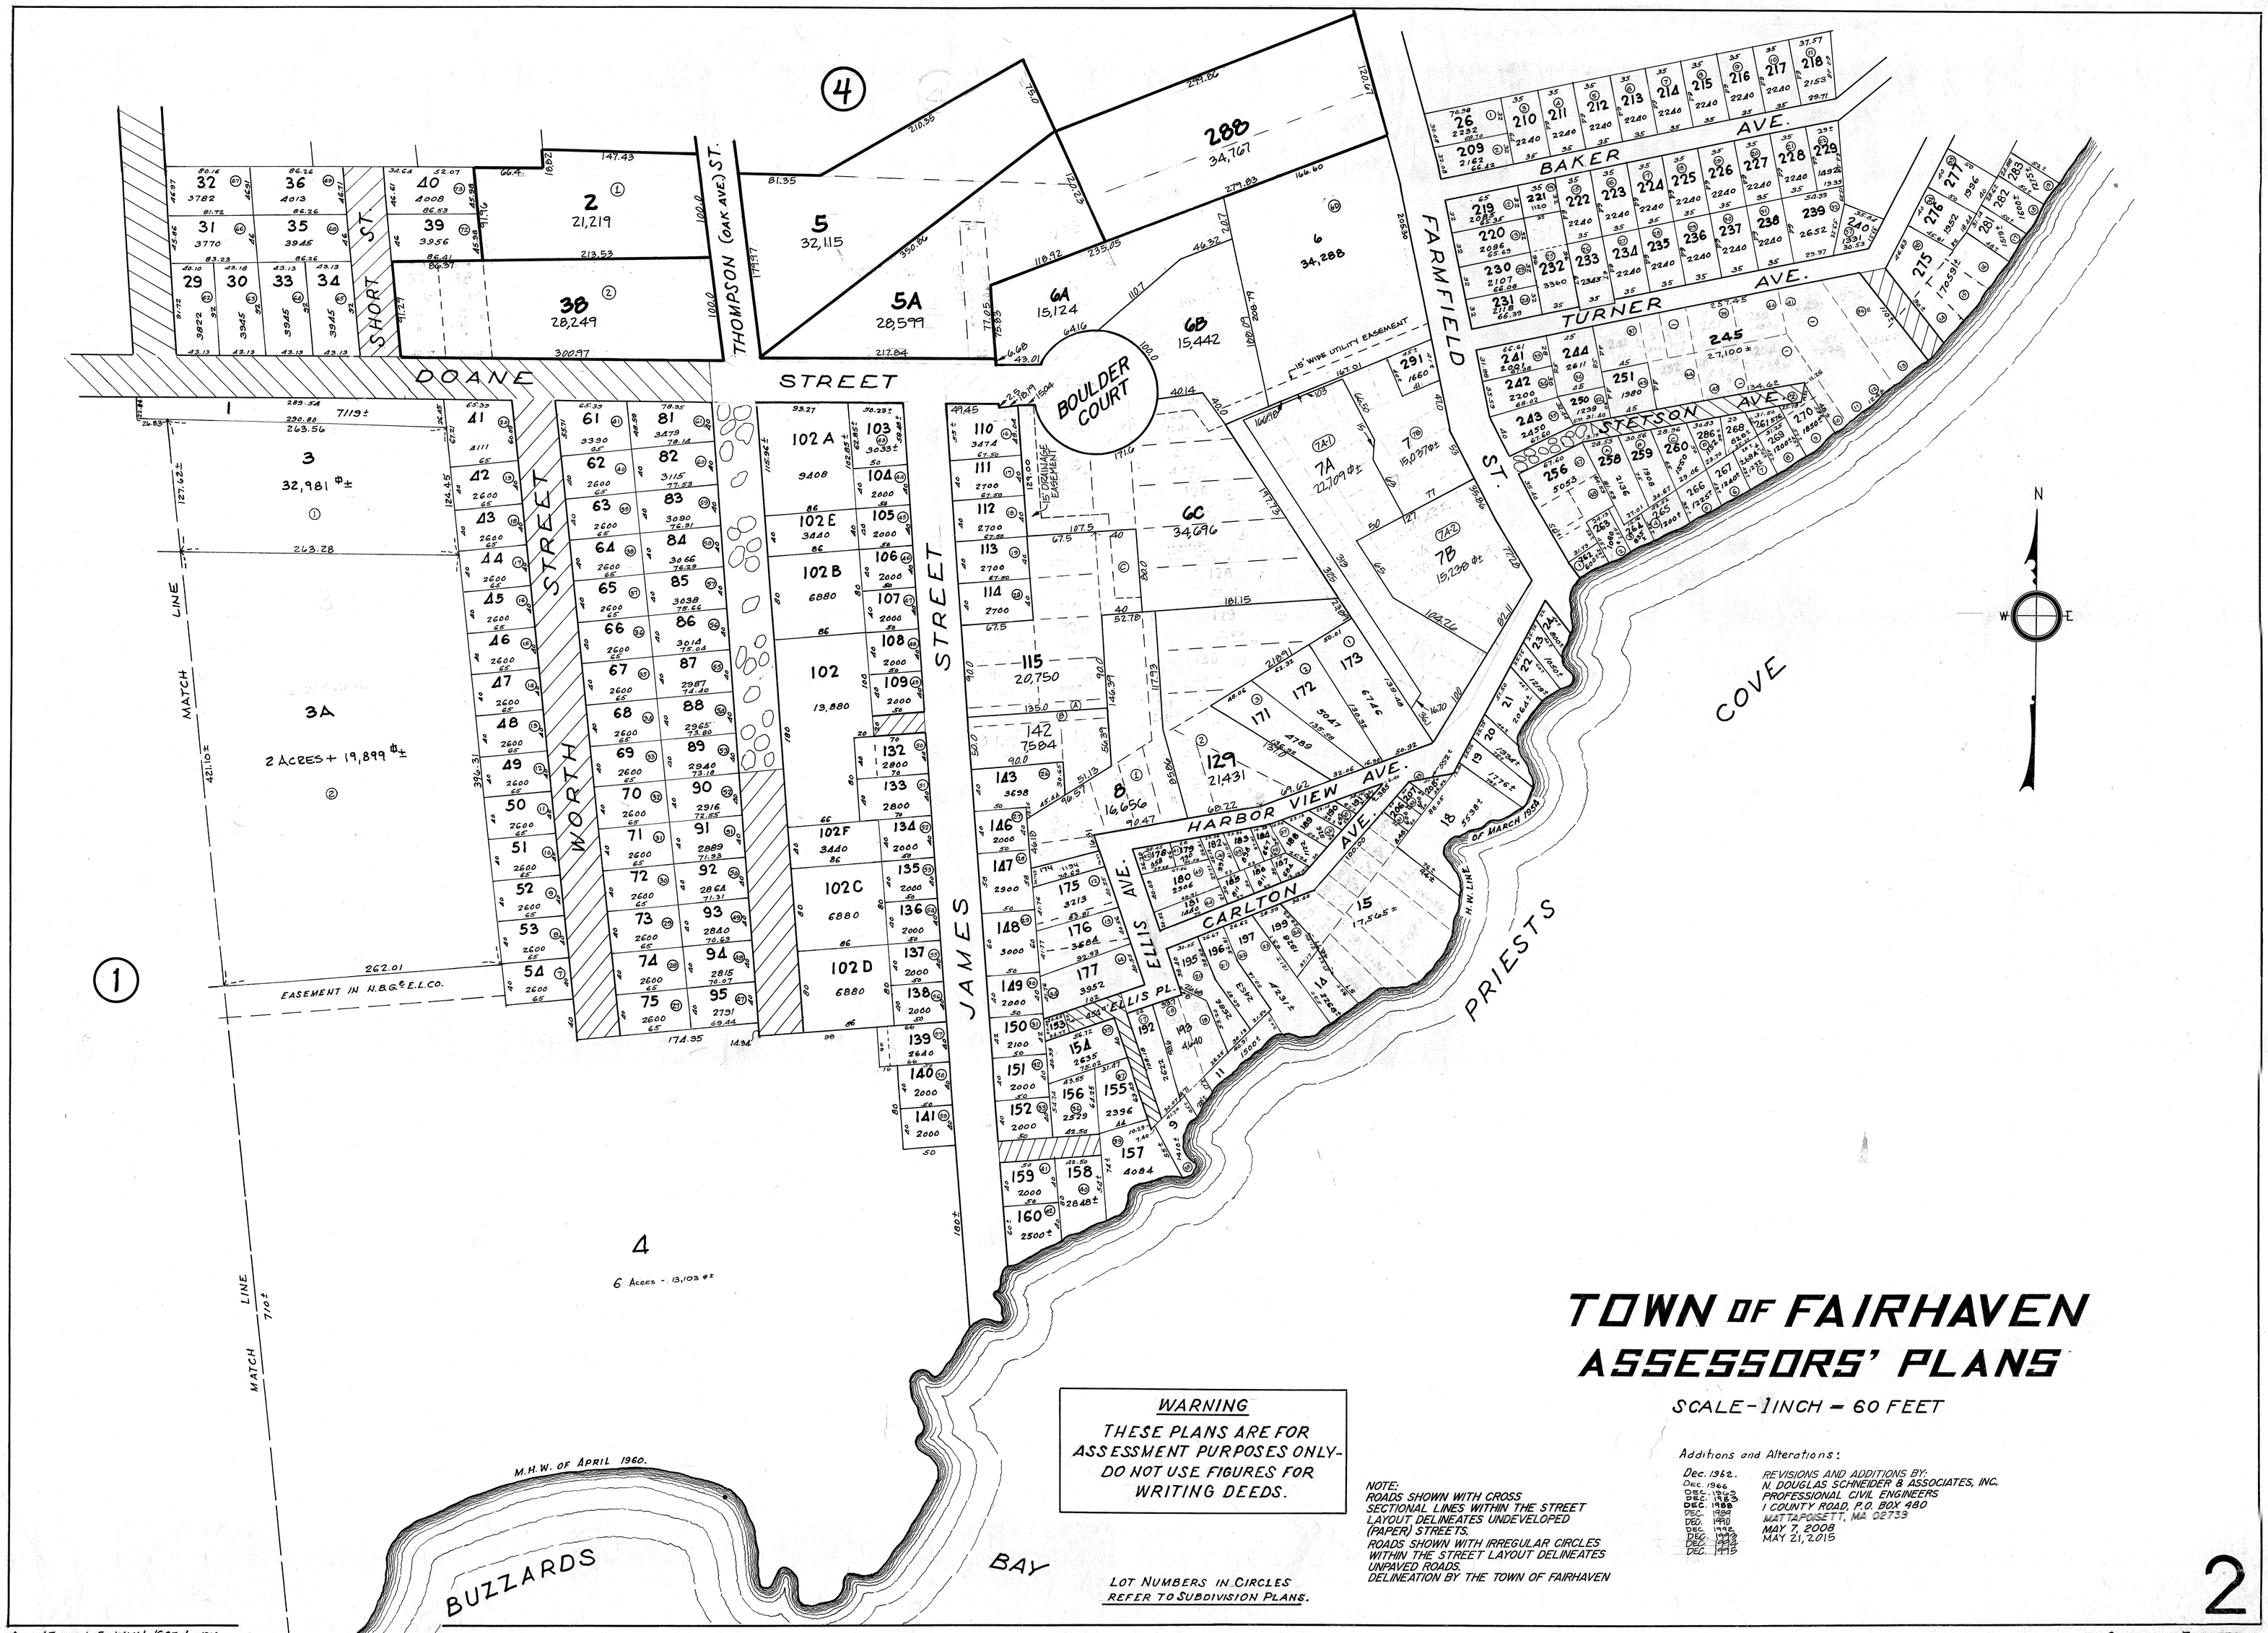

TOWN OF FAIRHAVEN ASSESSORS' PLANS

SCALE - 1 INCH = 60 FEET

WARNING

THESE PLANS ARE FOR ASSESSMENT PURPOSES ONLY- DO NOT USE FIGURES FOR WRITING DEEDS.

NOTE:
ROADS SHOWN WITH CROSS SECTIONAL LINES WITHIN THE STREET LAYOUT DELINEATES UNDEVELOPED (PAPER) STREETS.
ROADS SHOWN WITH IRREGULAR CIRCLES WITHIN THE STREET LAYOUT DELINEATES UNPAVED ROADS.
DELINEATION BY THE TOWN OF FAIRHAVEN

LOT NUMBERS IN CIRCLES REFER TO SUBDIVISION PLANS.

Additions and Alterations:

Dec. 1962.	REVISIONS AND ADDITIONS BY:
Dec. 1966	N. DOUGLAS SCHNEIDER & ASSOCIATES, INC.
DEC. 1973	PROFESSIONAL CIVIL ENGINEERS
DEC. 1983	1 COUNTY ROAD, P.O. BOX 480
DEC. 1988	MATTAPOISETT, MA 02739
DEC. 1994	
DEC. 1998	MAY 7, 2008
DEC. 1999	MAY 21, 2015
DEC. 2002	
DEC. 2003	
DEC. 2015	

2

Original Tracing by Frank M. Metcalf C.E. Jan. 1914.
Revised & re-traced by Samuel H. Corse, Surveyor, 1937.

CORSE AND TIBBETTS.
ENGINRS. & SURVEYORS
ROCHESTER, MASS.
REVISED & REDRAWN SEPT. 1960.