TOWN OF FAIRHAVEN
ASSESSORS PLANS

SCALE-1 INCH=60 FEET

NOTE · LOT NUMBERS IN CIRCLES REFER TO SUB-DIVISION PLANS
REVISIONS AND ADDITIONS MADE JANUARY AND FEBRUARY · 1923.
" " " " DECEMBER 1937
" " " " MARCH 1946
" " " " JANUARY 1947
" " " " FEBRUARY 1950
" " " " JANUARY 1953

JAN. 1955. JAN. 1966
APR. 1956 DEC. 1966
JAN. 1961. DEC. 1972
DEC. 1964. DEC. 1975

REVISIONS AND ADDITIONS BY:
N. DOUGLAS SCHNEIDER & ASSOCIATES, INC.
PROFESSIONAL CIVIL ENGINEERS
P.O. BOX 480, 1 COUNTY ROAD
MATTAPOISETT, MA. 02739
REVISED:
MAY 20, 2003
JUNE 1, 2004
MAY 21, 2015

DEC. 1977
DEC. 1983
DEC. 1992
JAN. 1994
DEC. 1995
DEC. 1997
I SEE NEW REVISION
LIST ABOVE

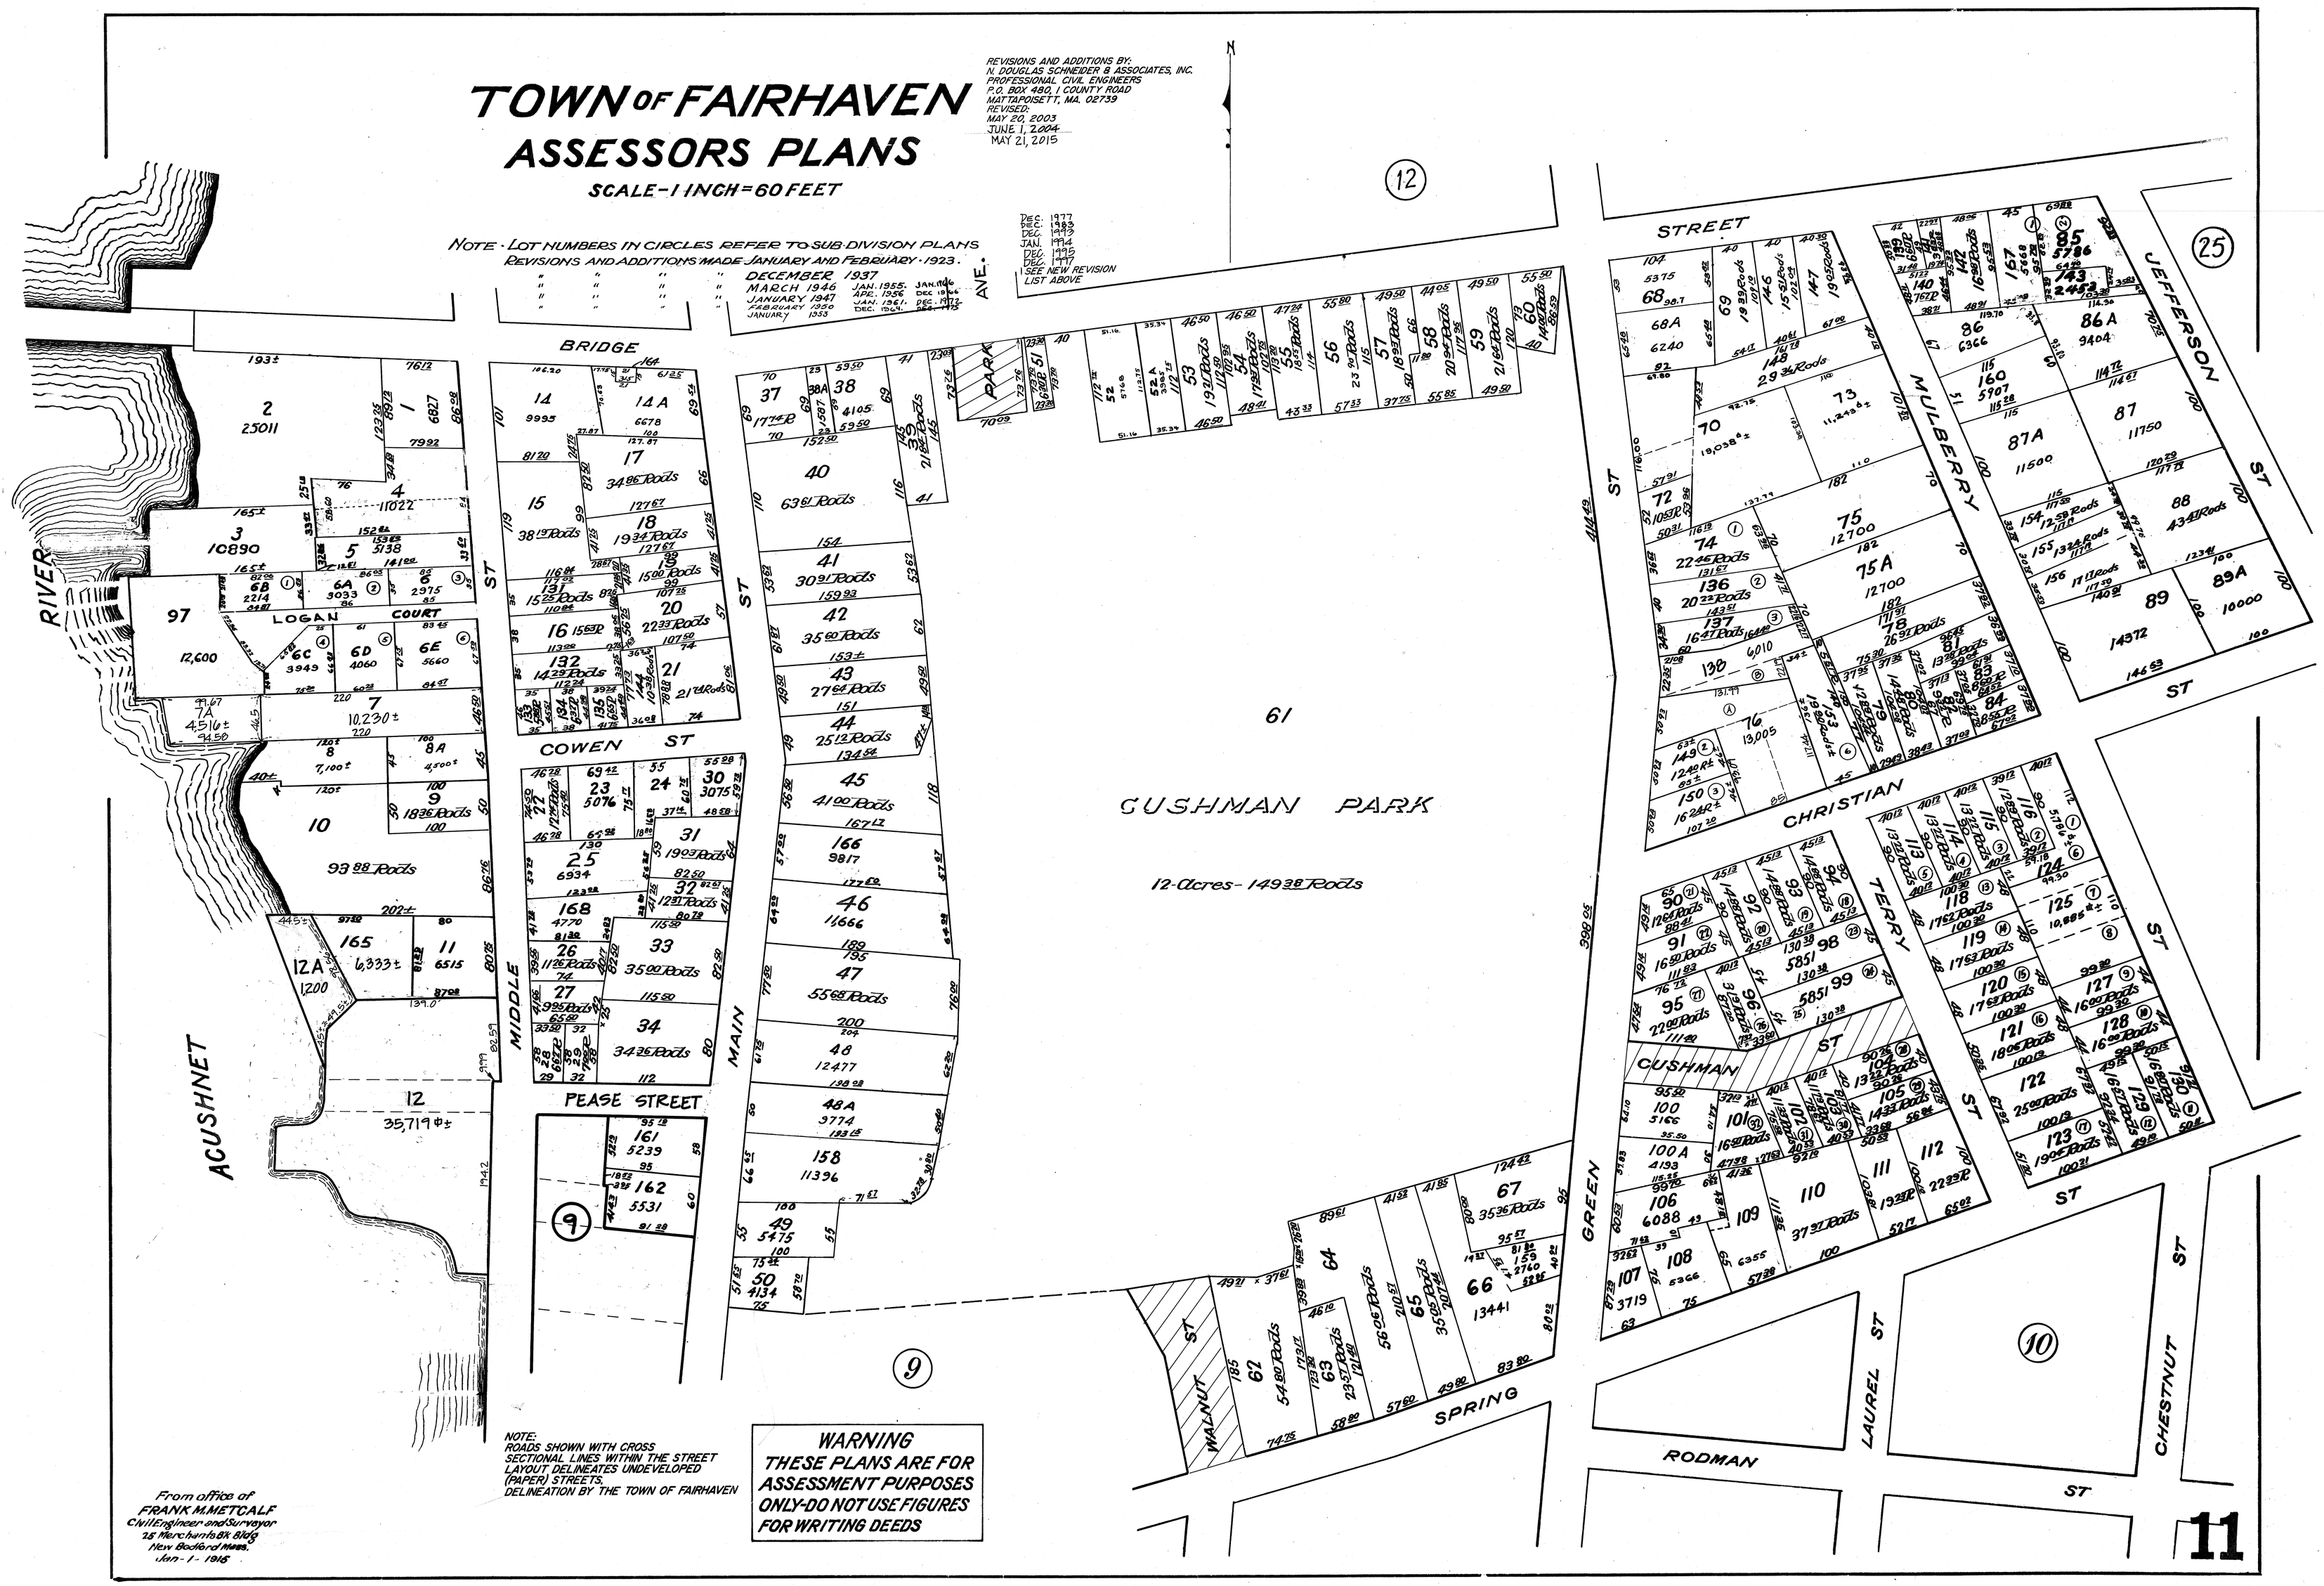

NOTE:
ROADS SHOWN WITH CROSS SECTIONAL LINES WITHIN THE STREET LAYOUT DELINEATES UNDEVELOPED (PAPER) STREETS. DELINEATION BY THE TOWN OF FAIRHAVEN

WARNING
THESE PLANS ARE FOR ASSESSMENT PURPOSES ONLY-DO NOT USE FIGURES FOR WRITING DEEDS

From office of
FRANK M. METCALF
Civil Engineer and Surveyor
25 Merchants Bk Bldg
New Bedford Mass.
Jan - 1 - 1915