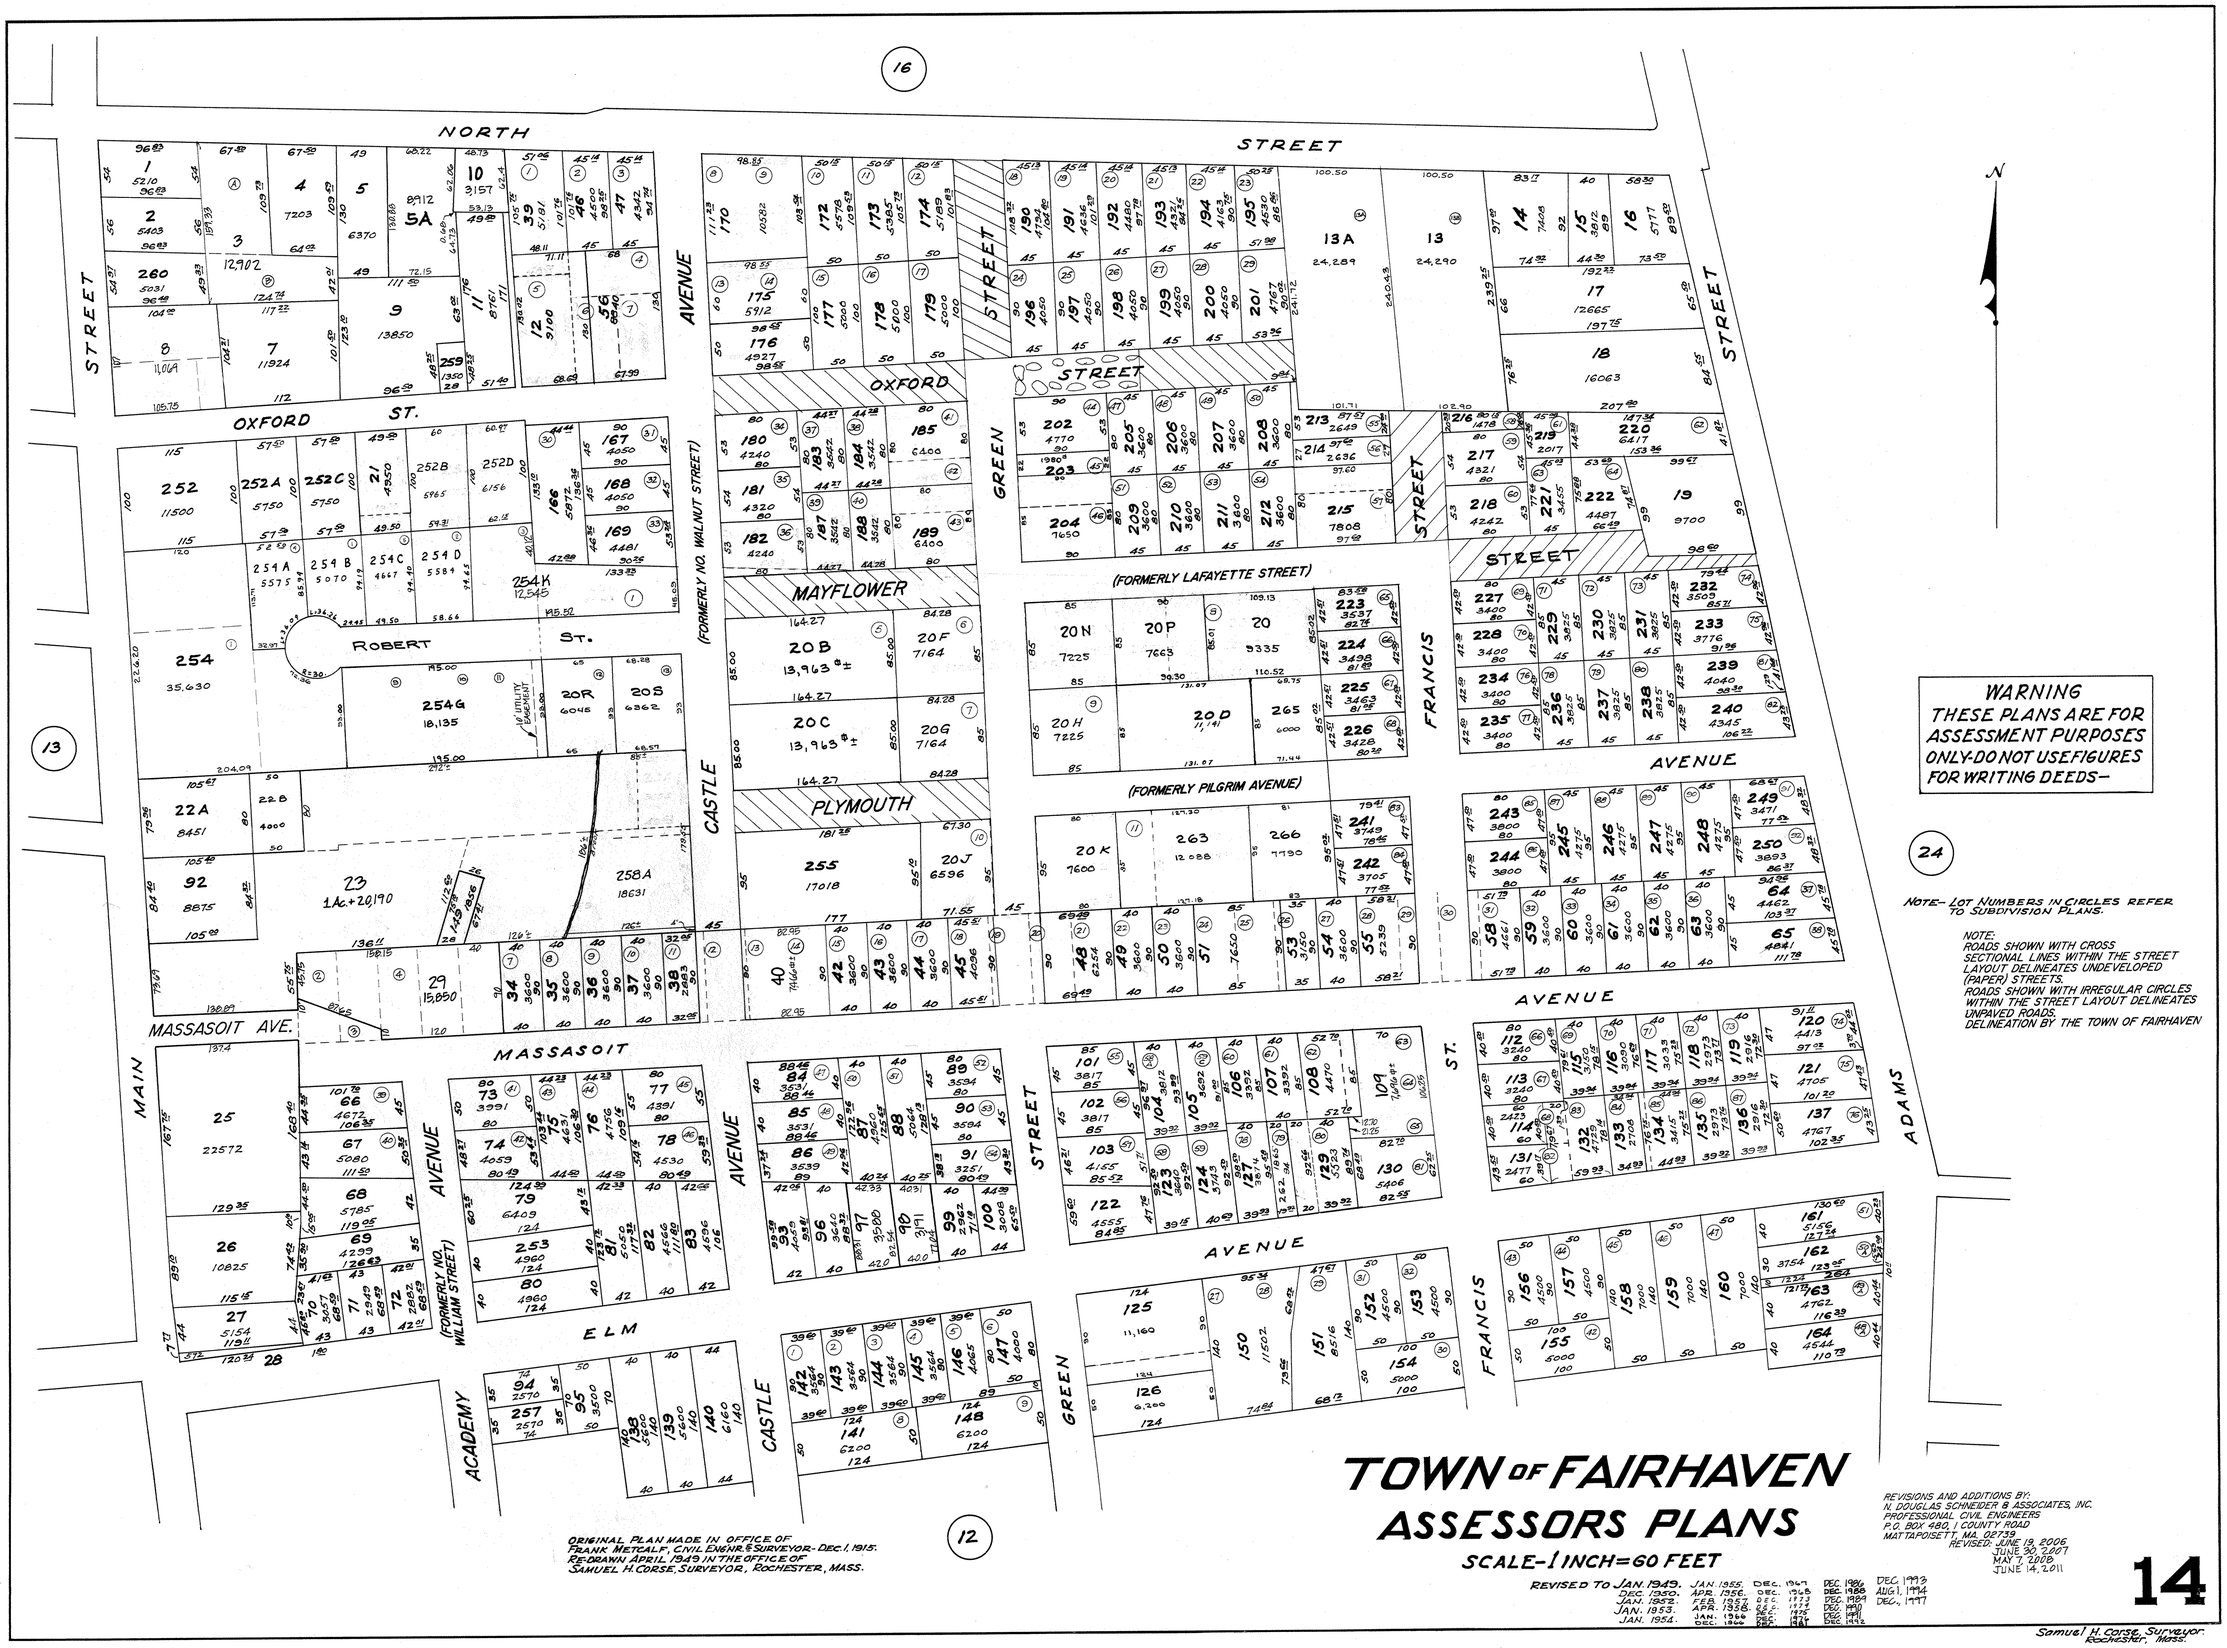

WARNING
THESE PLANS ARE FOR ASSESSMENT PURPOSES ONLY-DO NOT USE FIGURES FOR WRITING DEEDS—

NOTE- LOT NUMBERS IN CIRCLES REFER TO SUBDIVISION PLANS.

NOTE:
ROADS SHOWN WITH CROSS SECTIONAL LINES WITHIN THE STREET LAYOUT DELINEATES UNDEVELOPED (PAPER) STREETS.
ROADS SHOWN WITH IRREGULAR CIRCLES WITHIN THE STREET LAYOUT DELINEATES UNPAVED ROADS.
DELINEATION BY THE TOWN OF FAIRHAVEN

TOWN OF FAIRHAVEN
ASSESSORS PLANS

SCALE-1 INCH=60 FEET

REVISED TO JAN. 1949. JAN. 1955. DEC. 1967 DEC. 1986
DEC. 1950. APR. 1956. DEC. 1968 DEC. 1988 DEC. 1993
JAN. 1952. FEB. 1967 DEC. 1969 DEC. 1989 AUG. 1994
JAN. 1953. APR. 1968 DEC. 1970 DEC. 1990 DEC. 1997
JAN. 1954. JAN. 1966 DEC. 1975 DEC. 1991
DEC. 1966 DEC. 1976 DEC. 1985

ORIGINAL PLAN MADE IN OFFICE OF
FRANK METCALF, CIVIL ENGNR. & SURVEYOR- DEC. 1, 1915.
RE-DRAWN APRIL, 1949 IN THE OFFICE OF
SAMUEL H. CORSE, SURVEYOR, ROCHESTER, MASS.

REVISIONS AND ADDITIONS BY:
N. DOUGLAS SCHNEIDER & ASSOCIATES, INC.
PROFESSIONAL CIVIL ENGINEERS
P.O. BOX 480, 1 COUNTY ROAD
MATTAPOISETT, MA. 02739
REVISED: JUNE 19, 2006
JUNE 30, 2007
MAY 7, 2009
JUNE 14, 2011

Samuel H. Corse, Surveyor
Rochester, Mass.