TOWN OF FAIRHAVEN
ASSESSORS PLANS

SCALE - 1 INCH = 60 FEET

NOTE - LOT NUMBERS IN CIRCLES REFER TO SUB-DIVISION PLANS
REVISIONS AND ADDITIONS MADE JANUARY AND FEBRUARY - 1923

REVISIONS AND ADDITIONS BY:
N. DOUGLAS SCHNEIDER & ASSOCIATES, INC.
PROFESSIONAL CIVIL ENGINEERS
1 COUNTY ROAD, P.O. BOX 480
MATTAPOISETT, MA. 02739
JANUARY 1, 2001
MAY 20, 2003
APRIL 11, 2005
MAY 7, 2008
MAY 7, 2010
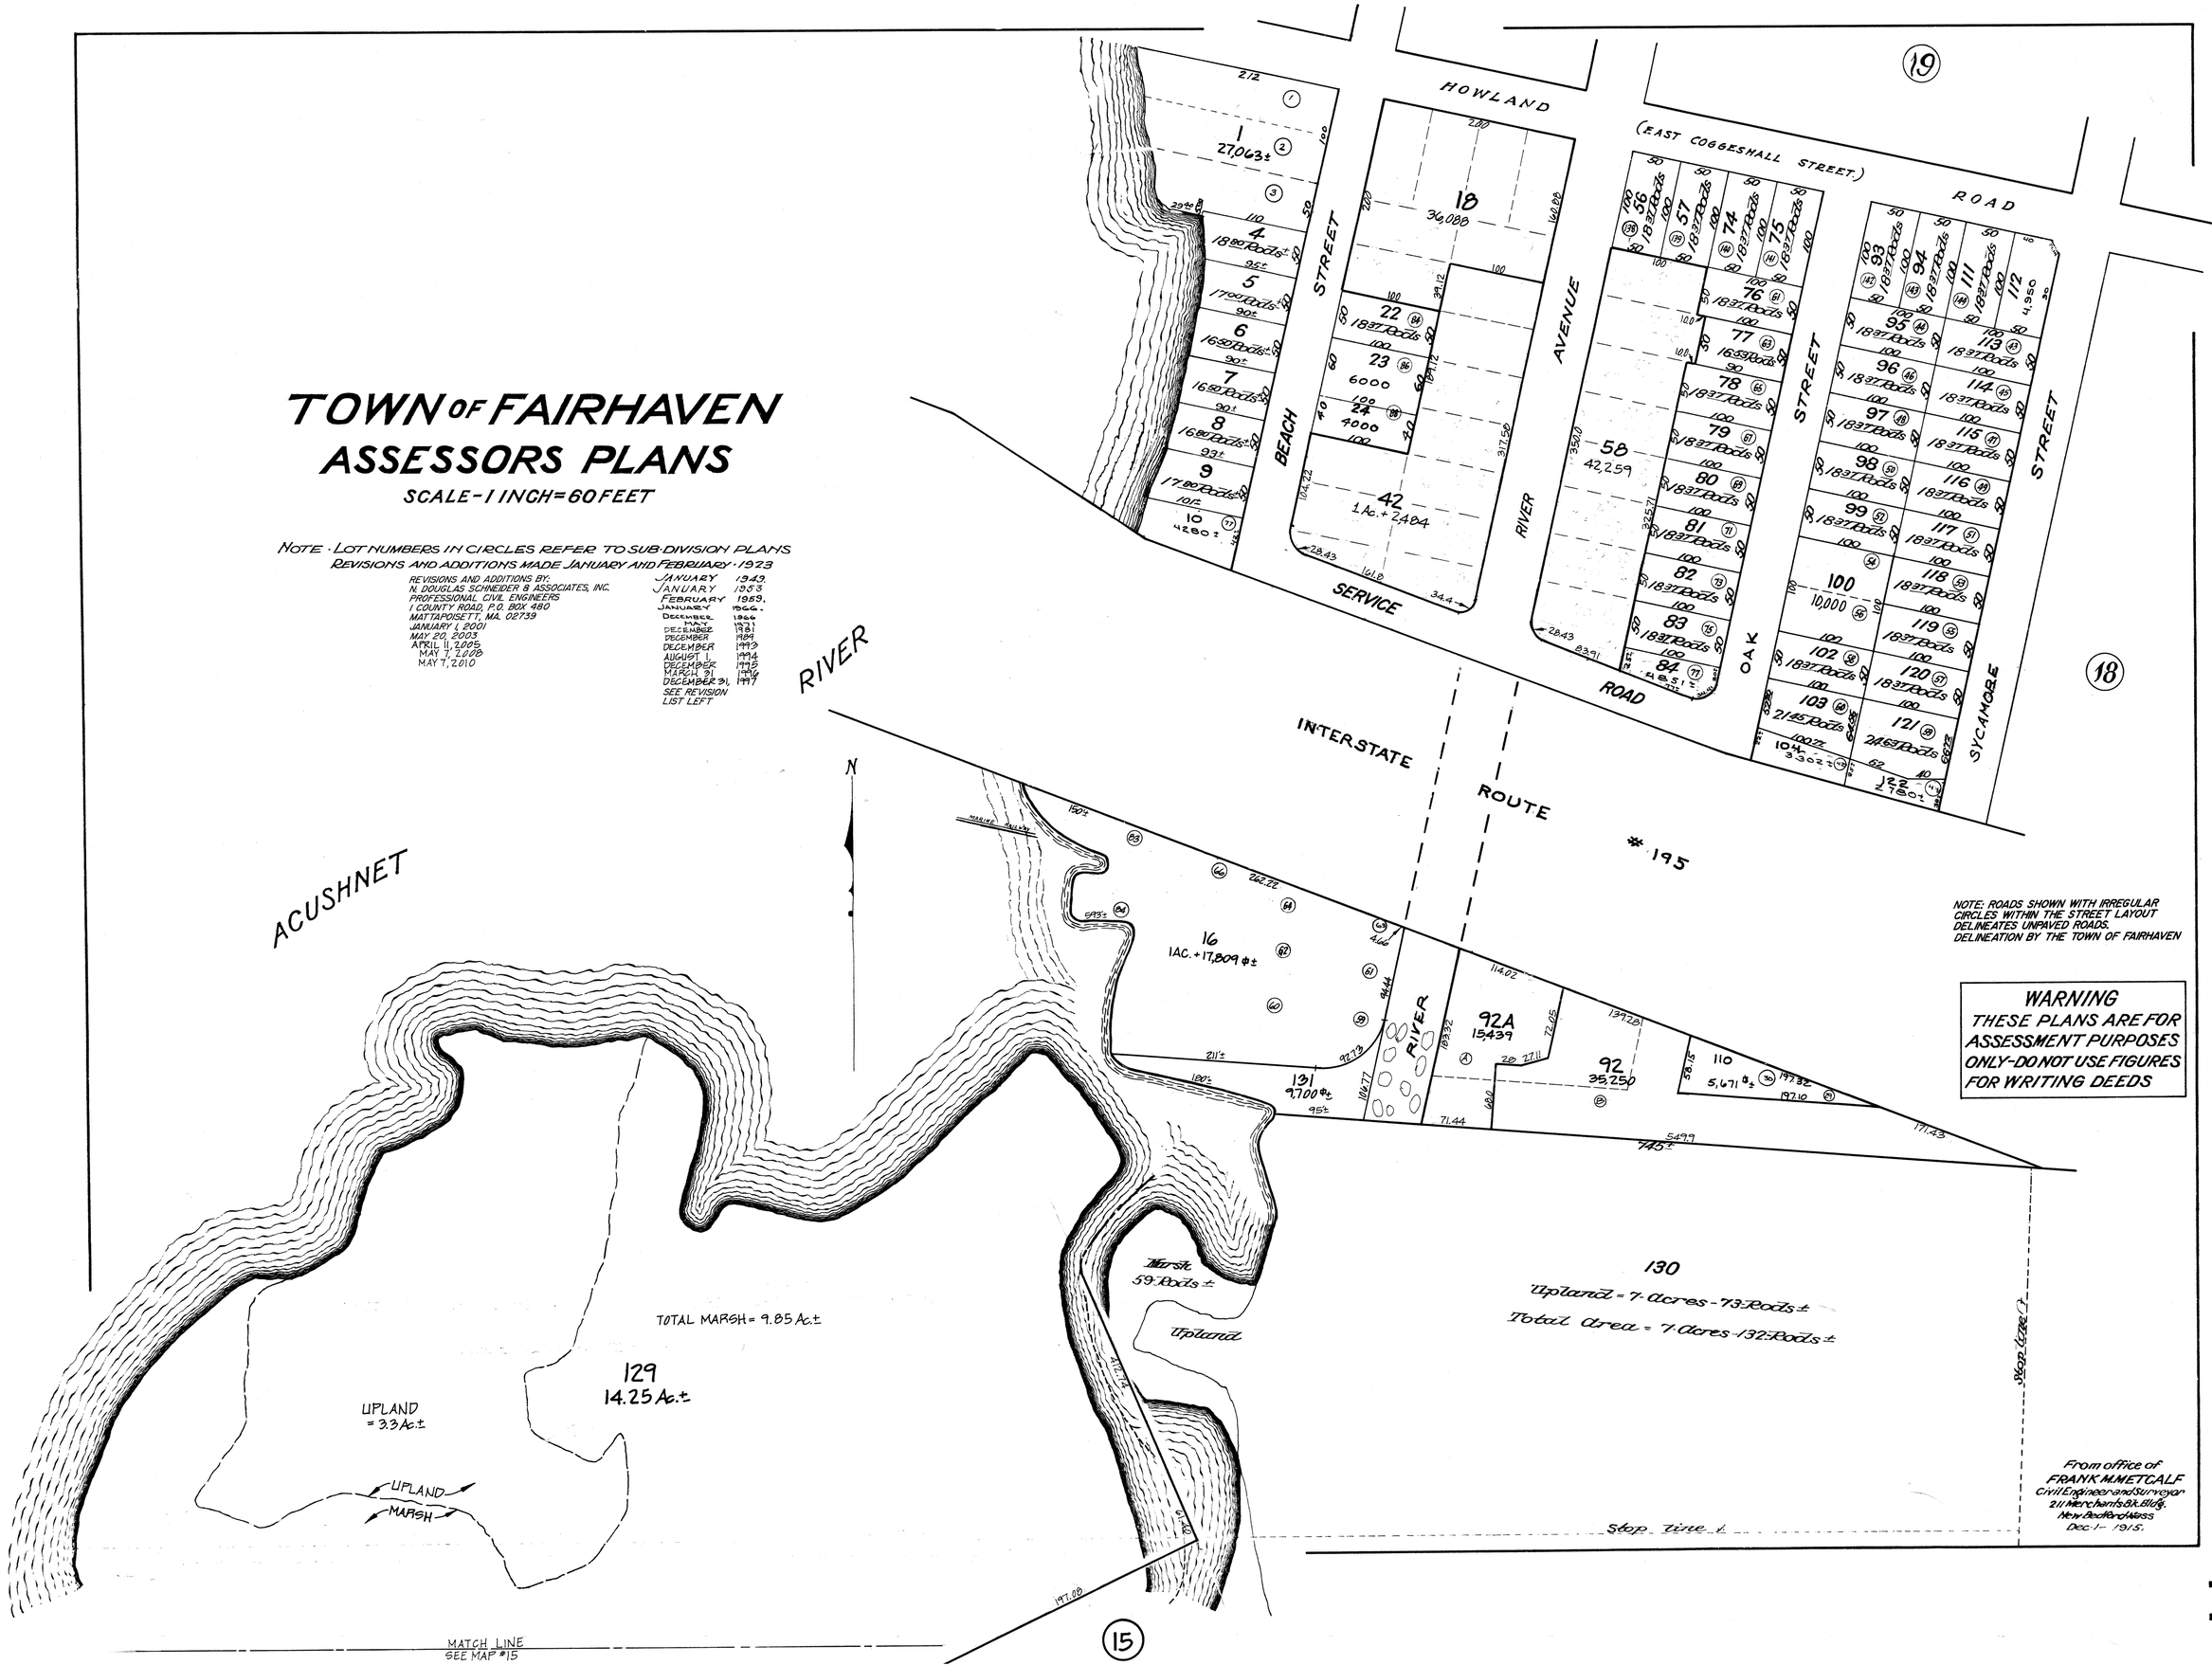
JANUARY 1949.
JANUARY 1953
FEBRUARY 1959.
JANUARY 1966.
DECEMBER 1966
DECEMBER 1981
DECEMBER 1989
DECEMBER 1993
AUGUST 1, 1994
DECEMBER 1995
MARCH 31 1996
DECEMBER 31, 1997
SEE REVISION LIST LEFT