TOWN OF FAIRHAVEN
ASSESSORS PLANS

SCALE - 1 INCH = 60 FEET

NOTE: LOT NUMBERS IN CIRCLES REFER TO SUB-DIVISION PLANS
REVISIONS AND ADDITIONS MADE JANUARY AND FEBRUARY - 1923

" " " "	DECEMBER 1937
	JANUARY 1951
	JANUARY 1952
	NOVEMBER 1953
	FEBRUARY 1959.
	JANUARY 1961.
	DECEMBER 1963.
	JANUARY 1966
	DECEMBER 1975
	MAY 1981
	DECEMBER 1984
	NOVEMBER 1991
	DECEMBER 1993
	AUGUST 1, 1994
	DECEMBER 1995
	DECEMBER 1997

REVISIONS AND ADDITIONS BY:
N. DOUGLAS SCHNEIDER & ASSOCIATES, INC.
PROFESSIONAL CIVIL ENGINEERS
P.O. BOX 480, 1 COUNTY ROAD
MATTAPOISETT, MA. 02739
REVISED: JUNE 30, 2007
APRIL 6, 2009

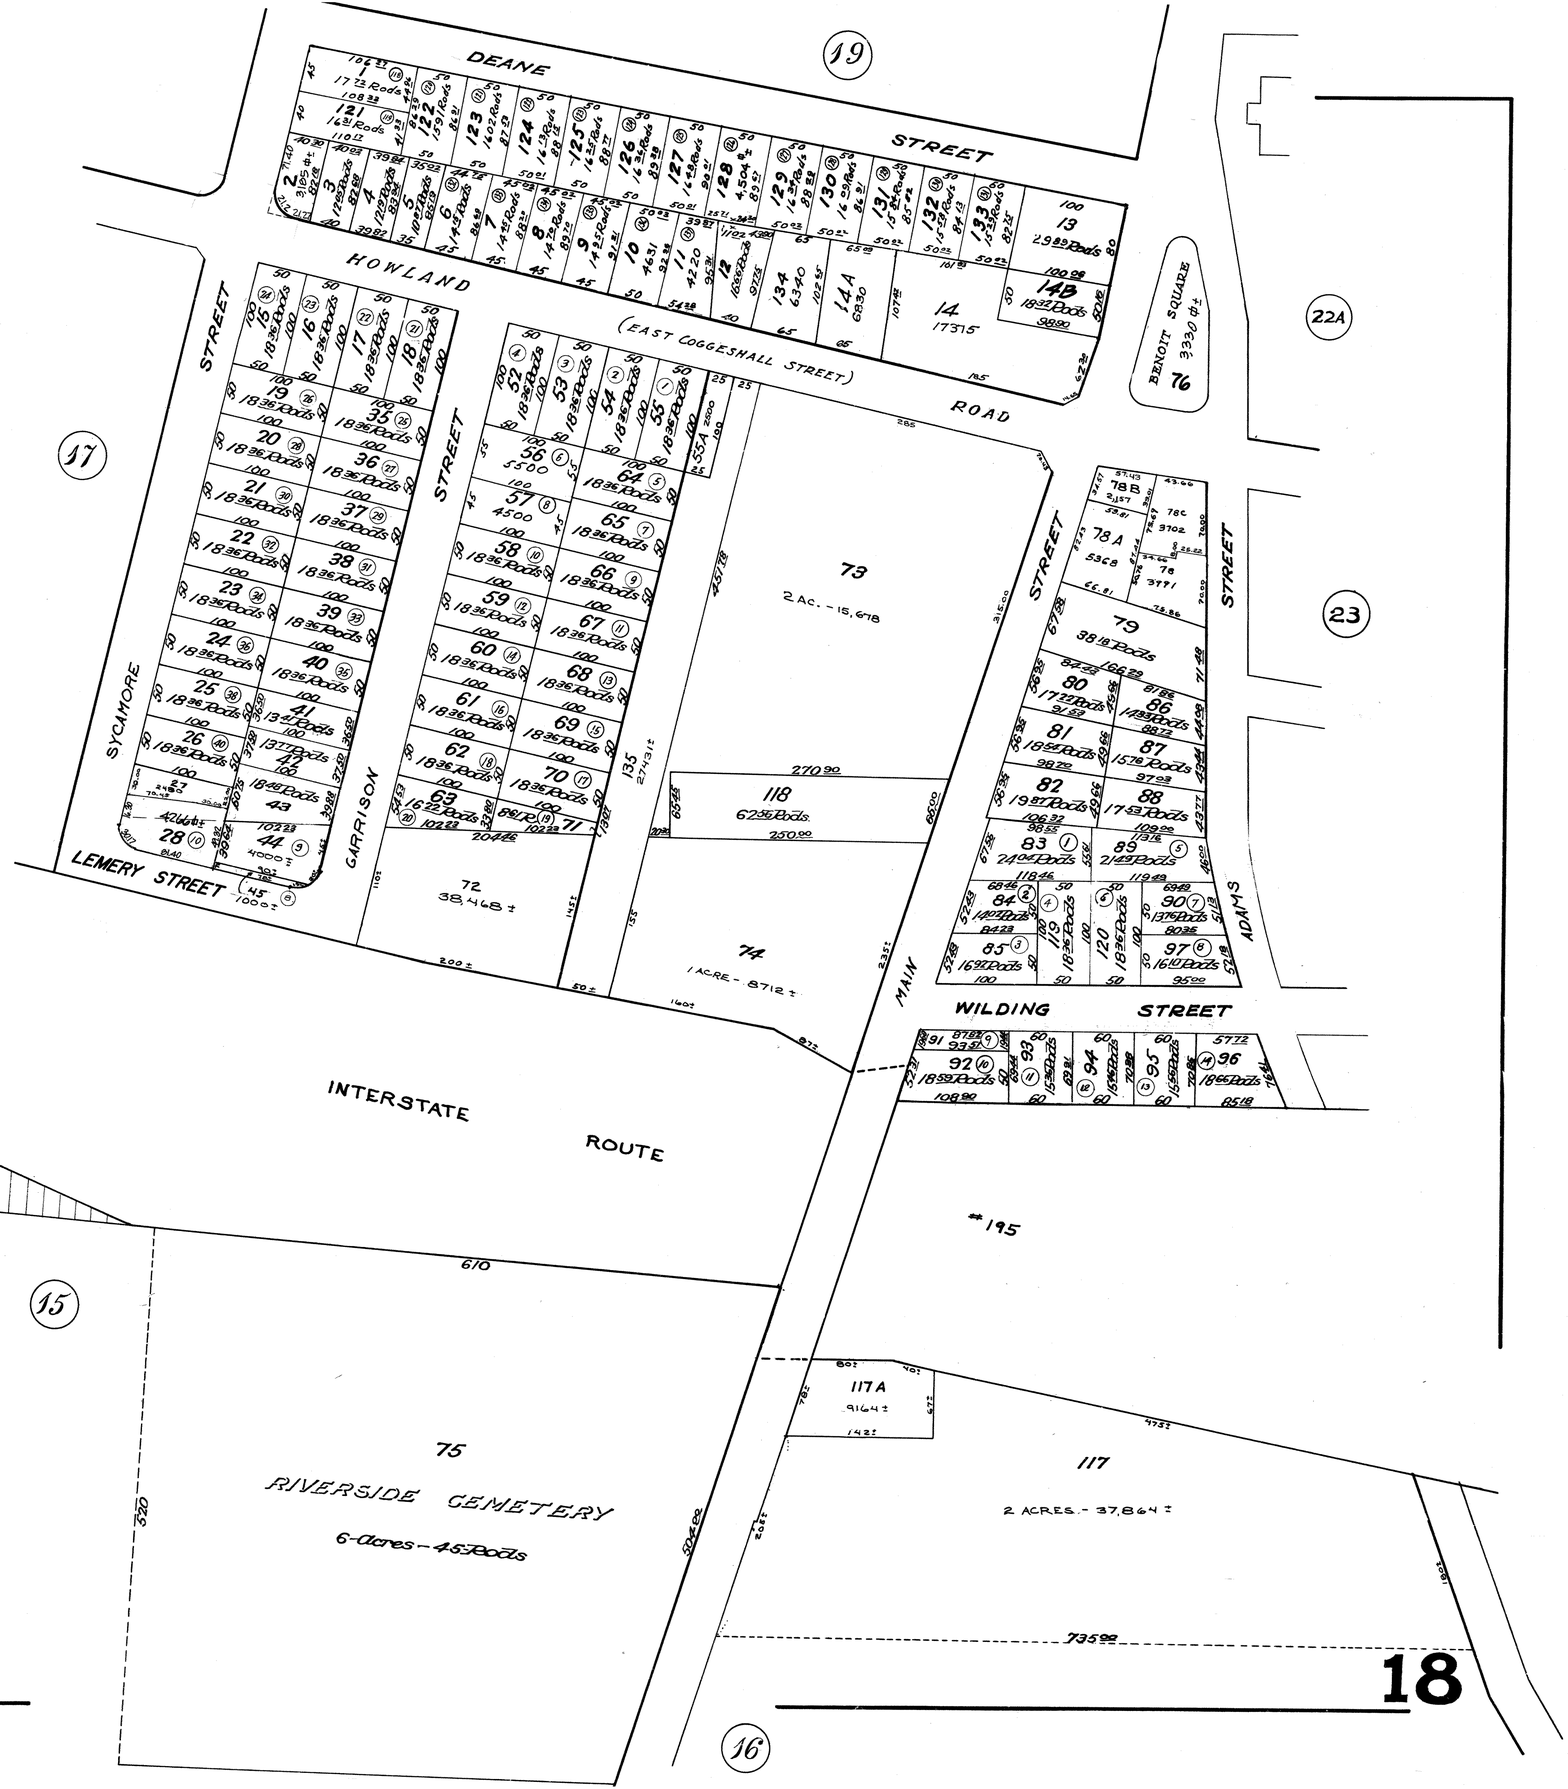

WARNING
THESE PLANS ARE FOR ASSESSNENT PURPOSES ONLY-DO NOT USE FIGURES FOR WRITING DEEDS

NOTE:
ROADS SHOWN WITH CROSS SECTIONAL LINES WITHIN THE STREET LAYOUT; DELINEATES UNDEVELOPED (PAPER) STREETS.
DELINEATION BY THE TOWN OF FAIRHAVEN

From office of
FRANK M. METCALF
Civil Engineer and Surveyor
25 Merchants Blk. Bldg.
New Bedford, Mass.
Dec. 1, 1915