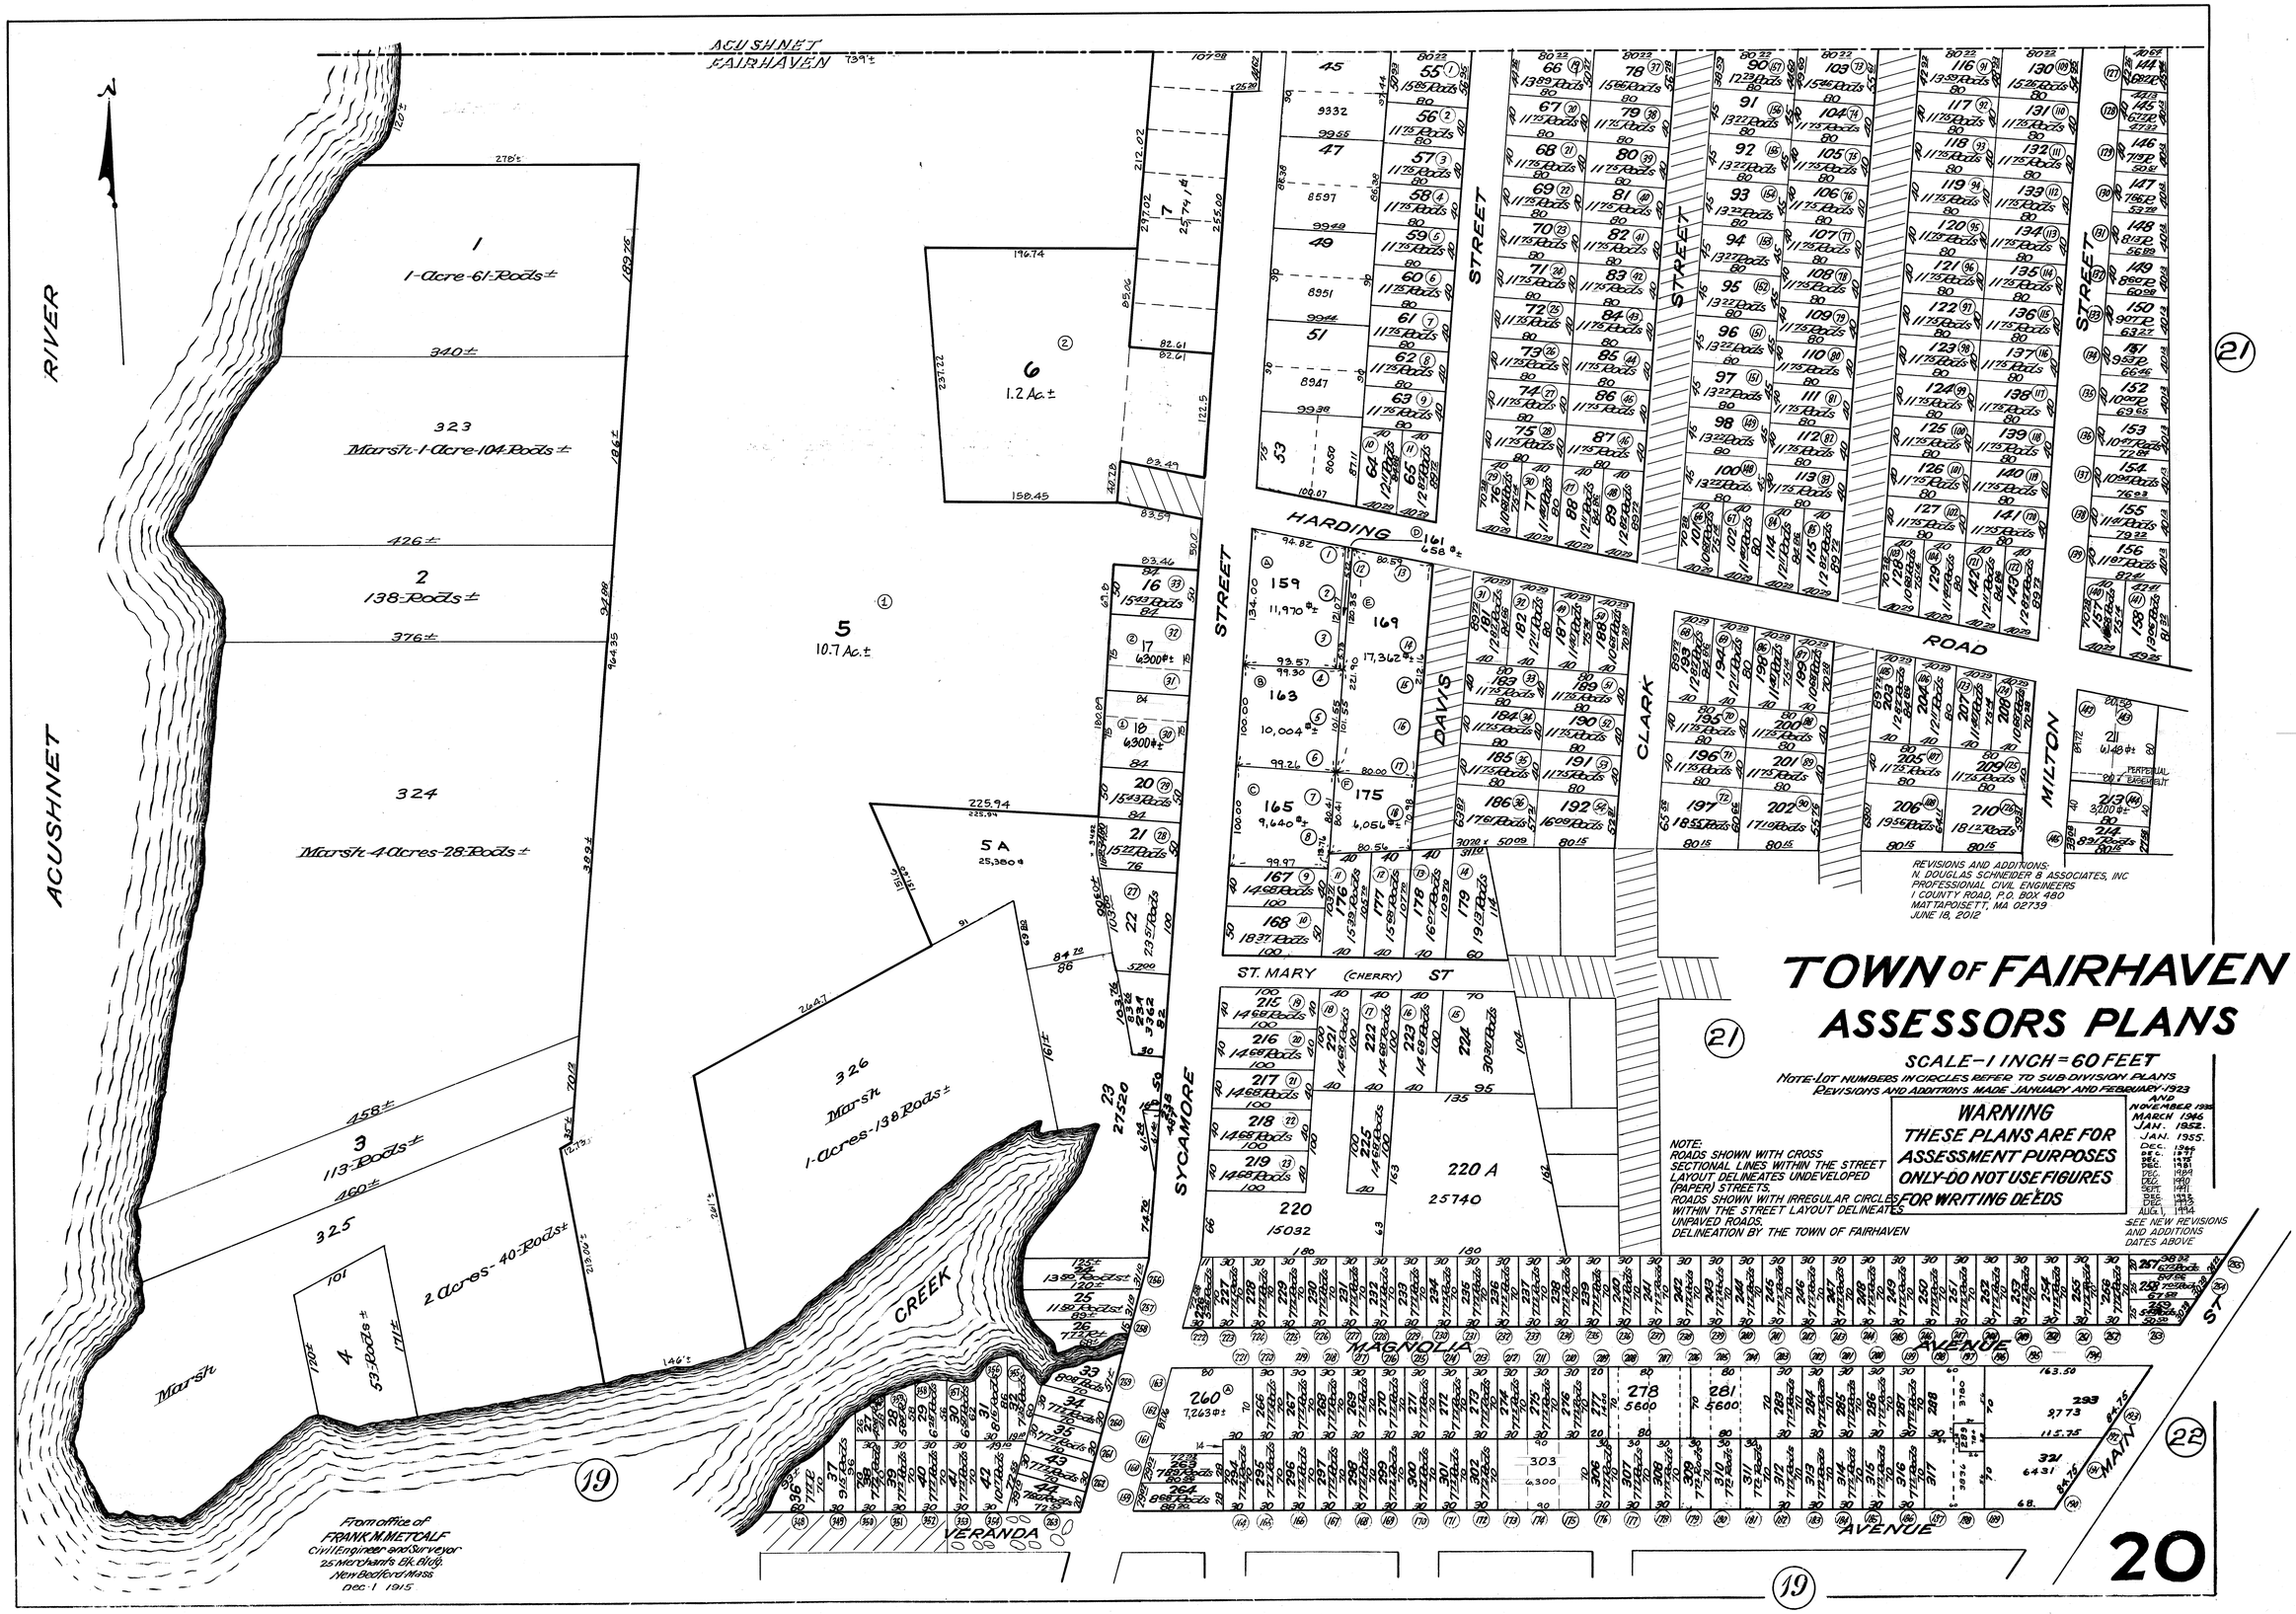

TOWN OF FAIRHAVEN
ASSESSORS PLANS
SCALE-1 INCH=60 FEET
NOTE-LOT NUMBERS IN CIRCLES REFER TO SUB-DIVISION PLANS
REVISIONS AND ADDITIONS MADE JANUARY AND FEBRUARY 1923 AND NOVEMBER 1935
MARCH 1946
JAN. 1952.
JAN. 1955.
DEC. 1966
DEC. 1971
DEC. 1975
DEC. 1981
DEC. 1989
DEC. 1990
SEPT. 1991
DEC. 1992
DEC. 1993
AUG. 1, 1994
SEE NEW REVISIONS AND ADDITIONS DATES ABOVE
WARNING
THESE PLANS ARE FOR ASSESSMENT PURPOSES ONLY-DO NOT USE FIGURES FOR WRITING DEEDS
NOTE:
ROADS SHOWN WITH CROSS SECTIONAL LINES WITHIN THE STREET LAYOUT DELINEATES UNDEVELOPED (PAPER) STREETS.
ROADS SHOWN WITH IRREGULAR CIRCLES WITHIN THE STREET LAYOUT DELINEATES UNPAVED ROADS.
DELINEATION BY THE TOWN OF FAIRHAVEN
REVISIONS AND ADDITIONS:
N. DOUGLAS SCHNEIDER & ASSOCIATES, INC
PROFESSIONAL CIVIL ENGINEERS
1 COUNTY ROAD, P.O. BOX 480
MATTAPOISETT, MA 02739
JUNE 18, 2012
ACUSHNET RIVER
ACUSHNET
FAIRHAVEN
HARDING STREET
DAVIS STREET
CLARK STREET
MILTON STREET
ROAD
ST. MARY (CHERRY) ST
SYCAMORE STREET
MAGNOLIA AVENUE
VERANDA AVENUE
MAIN ST
CREEK
Marsh
1-Acre-61-Rods±
Marsh-1-Acre-104-Rods±
138-Rods±
Marsh-4-Acres-28-Rods±
Marsh 1-Acres-138-Rods±
2 Acres-40-Rods±
1.2 Ac.±
10.7 Ac.±
5A
25,380±
220 A
25740
220
15032
From office of
FRANK M. METCALF
Civil Engineer and Surveyor
25 Merchants Bk. Bldg.
New Bedford Mass
Dec. 1 1915
20