TOWN OF FAIRHAVEN
ASSESSORS PLANS

SCALE: 1 INCH = 60 FEET

NOTE-LOT NUMBERS IN CIRCLES REFER TO SUB-DIVISION PLANS

ALTERATION AND ADDITIONS
DECEMBER 1969
DECEMBER 1974
DECEMBER 1975
DECEMBER 1986
DECEMBER 1987
DECEMBER 1988
DECEMBER 1989
DECEMBER 1990
DECEMBER 1993
AUGUST 1, 1994
DECEMBER 1996

WARNING
THESE PLANS ARE FOR ASSESSMENT PURPOSES ONLY - DO NOT USE FIGURES FOR WRITING DEEDS.

NOTE:
ROADS SHOWN WITH CROSS SECTIONAL LINES WITHIN THE STREET LAYOUT DELINEATES UNDEVELOPED (PAPER) STREETS.
DELINEATION BY THE TOWN OF FAIRHAVEN
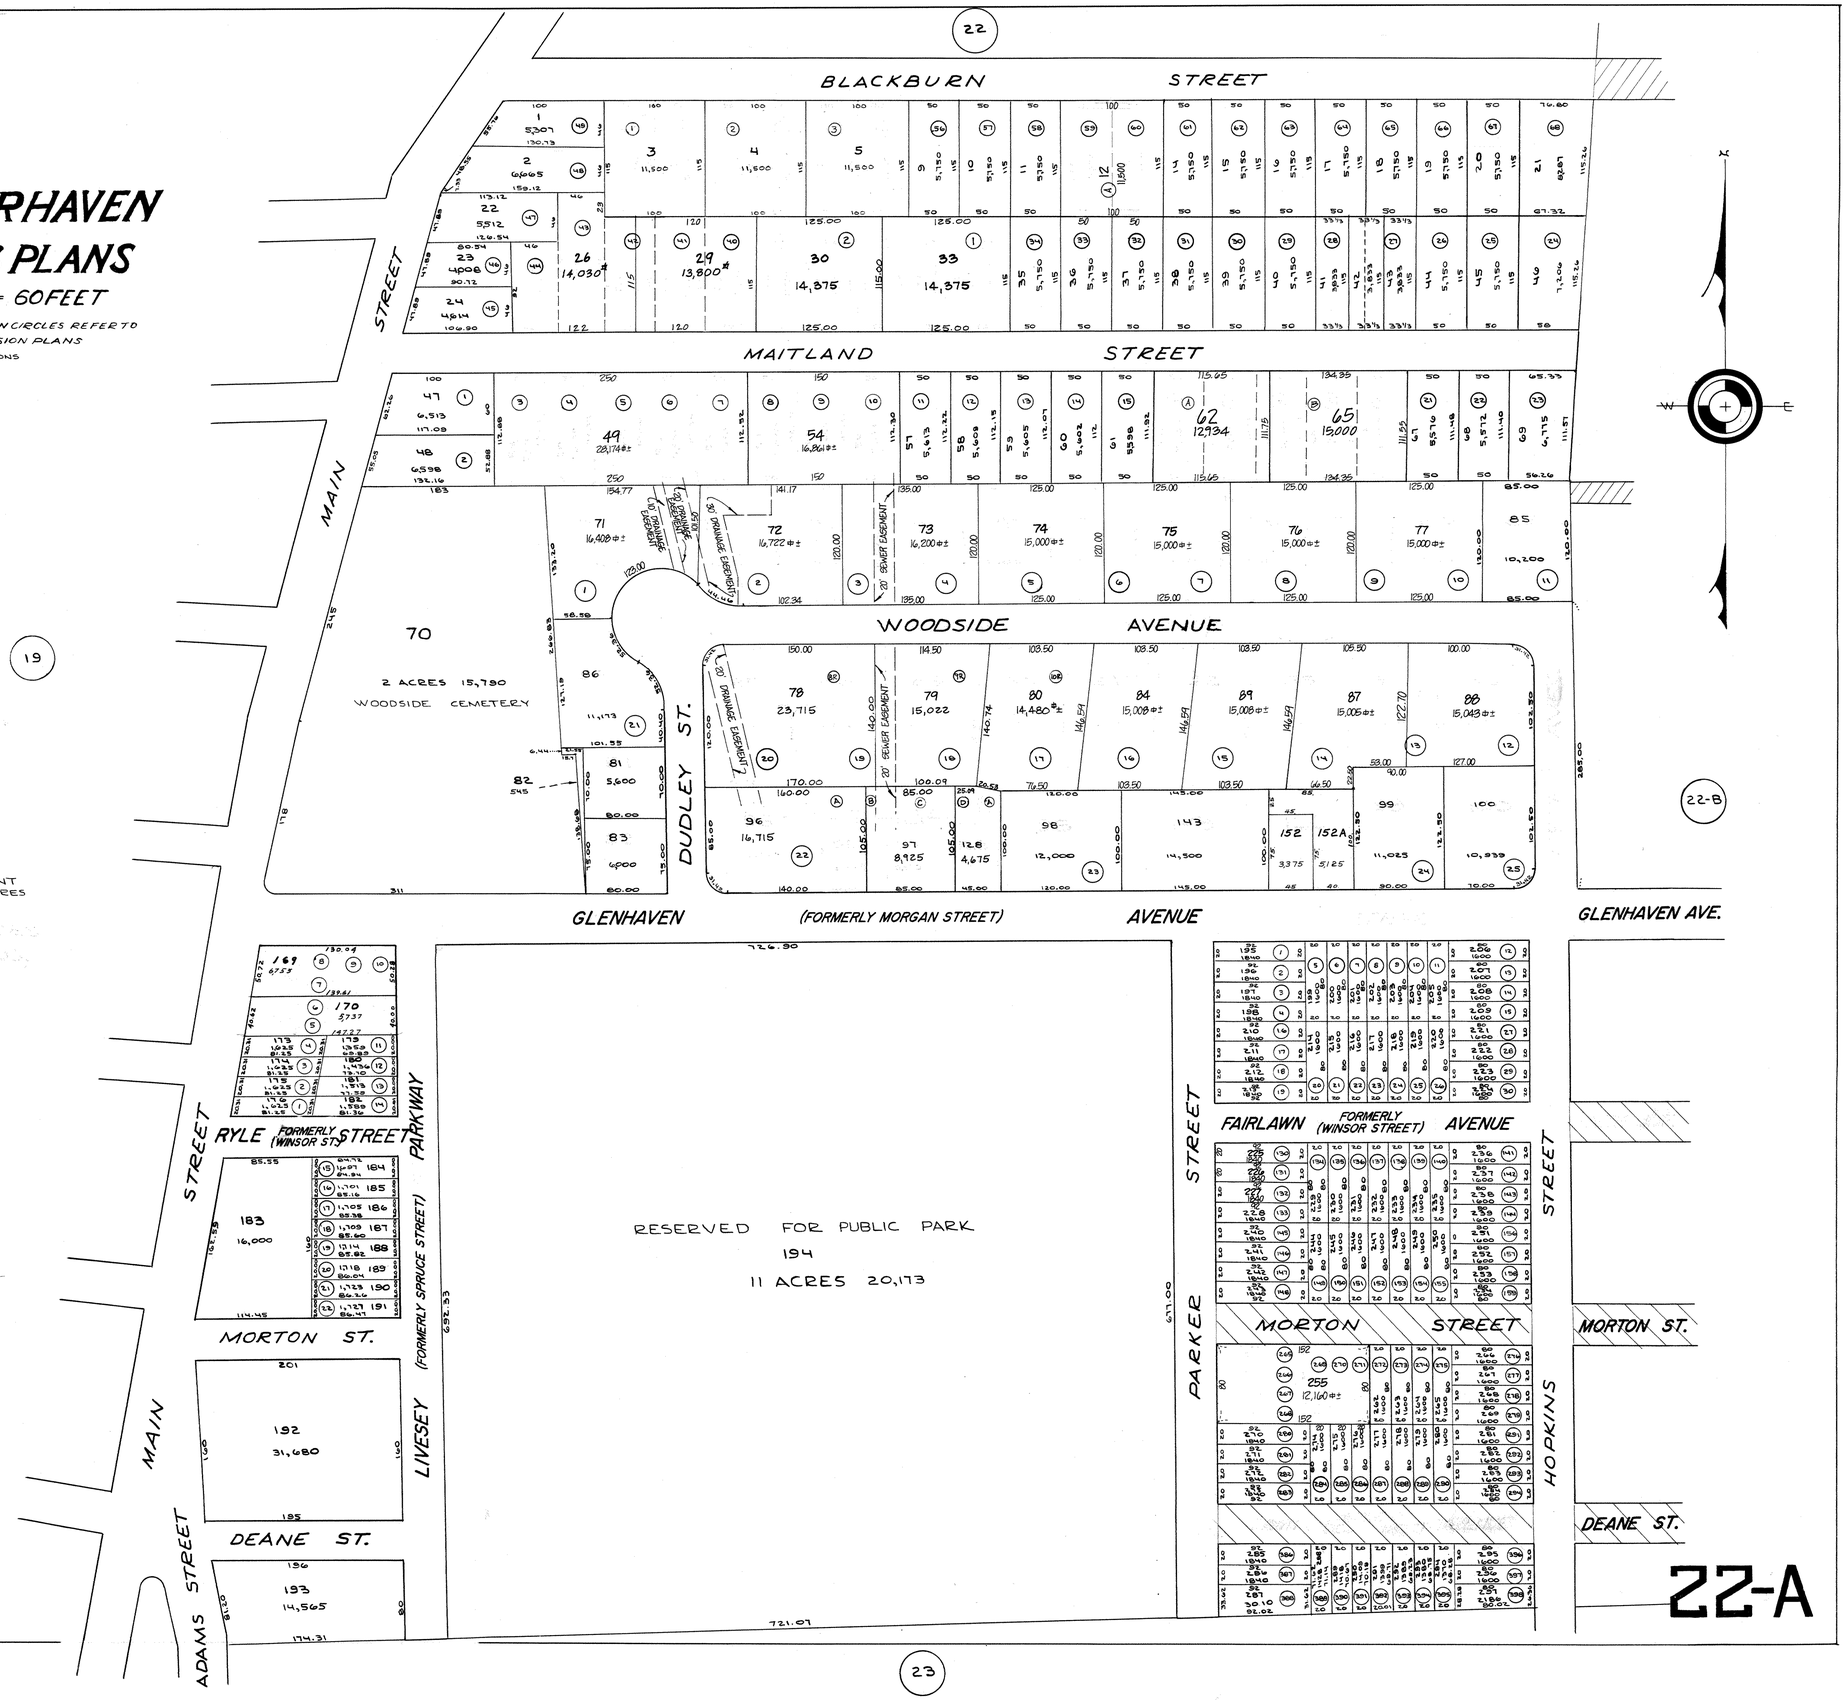
REVISED AND RETRACED IN THE OFFICE OF
ARTHUR C. THOMPSON
ENGINEER & SURVEYOR
MARION, MASS.
APRIL 1967