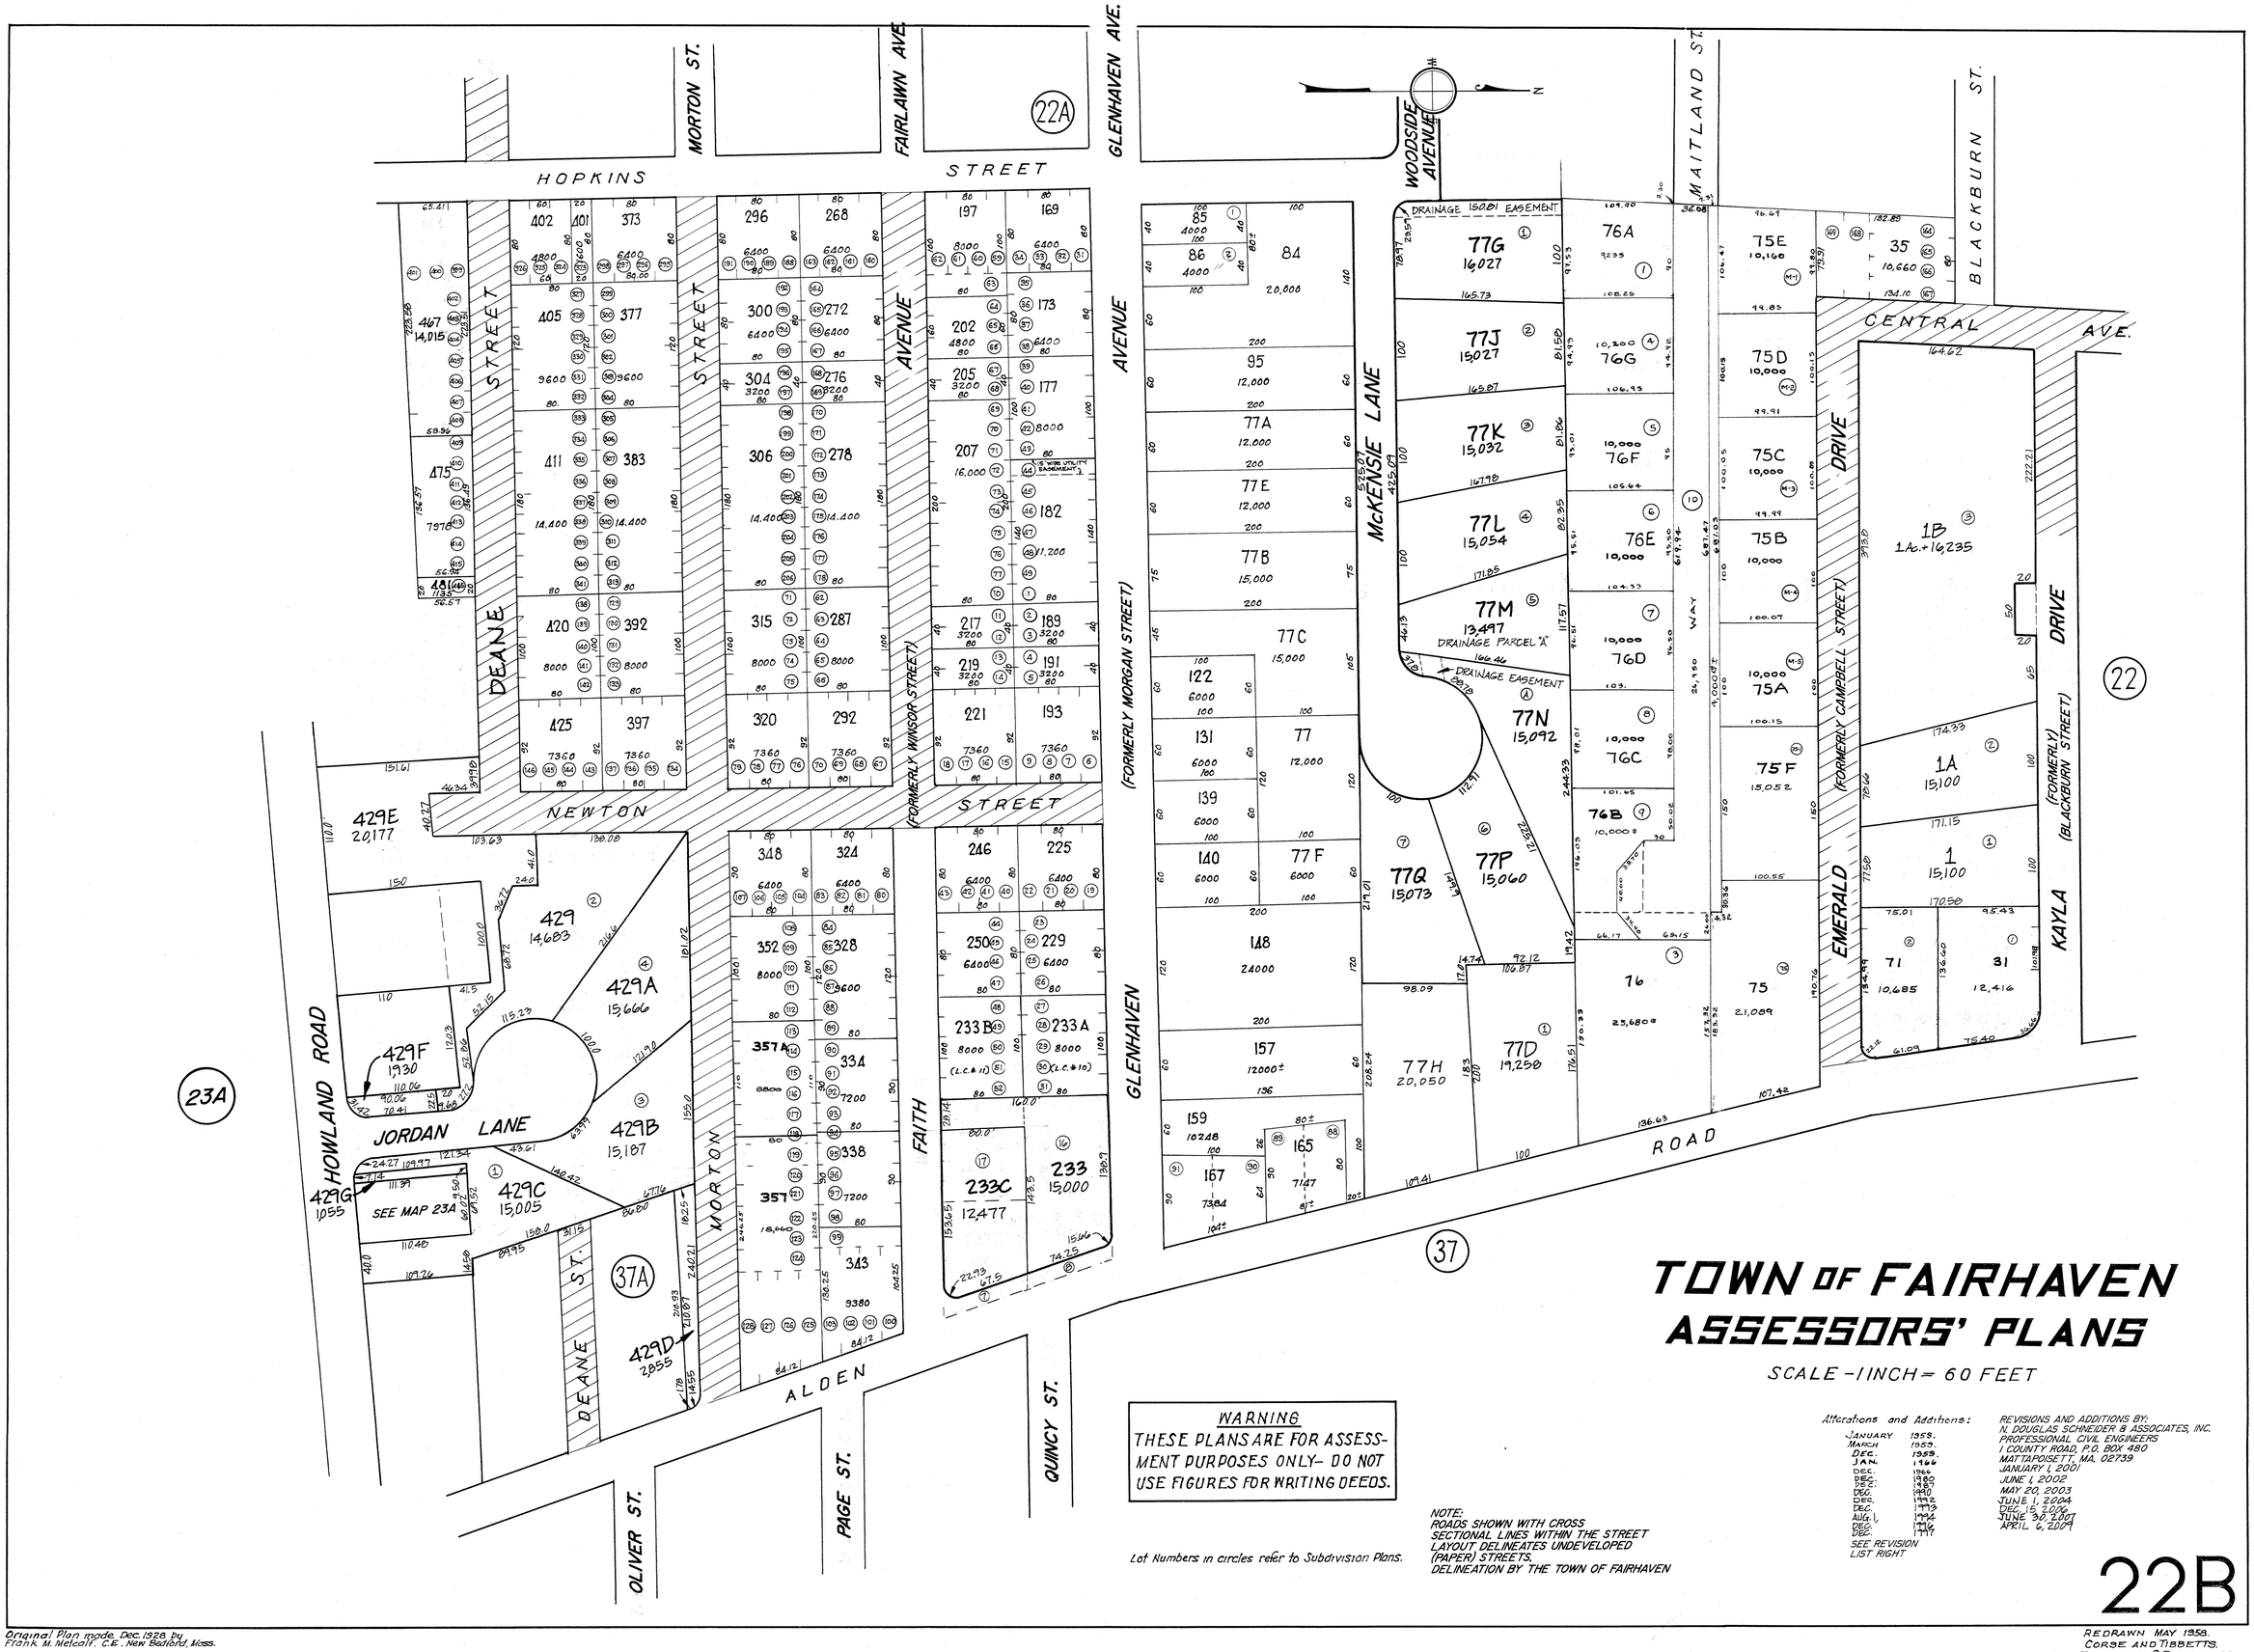


# TOWN OF FAIRHAVEN
# ASSESSORS' PLANS

SCALE - 1 INCH = 60 FEET

**WARNING**
THESE PLANS ARE FOR ASSESSMENT PURPOSES ONLY- DO NOT USE FIGURES FOR WRITING DEEDS.

Lot Numbers in circles refer to Subdivision Plans.

NOTE:
ROADS SHOWN WITH CROSS SECTIONAL LINES WITHIN THE STREET LAYOUT DELINEATES UNDEVELOPED (PAPER) STREETS.
DELINEATION BY THE TOWN OF FAIRHAVEN

Alterations and Additions:

| | |
|---|---|
| JANUARY | 1959. |
| MARCH | 1959. |
| DEC. | 1959. |
| JAN. | 1966 |
| DEC. | 1966 |
| DEC. | 1969 |
| DEC. | 1987 |
| DEC. | 1990 |
| DEC. | 1992 |
| DEC. | 1993 |
| AUG. 1, | 1994 |
| DEC. | 1996 |
| DEC. | 1997 |

SEE REVISION LIST RIGHT

REVISIONS AND ADDITIONS BY:
N. DOUGLAS SCHNEIDER & ASSOCIATES, INC.
PROFESSIONAL CIVIL ENGINEERS
1 COUNTY ROAD, P.O. BOX 480
MATTAPOISETT, MA. 02739
JANUARY 1, 2001
JUNE 1, 2002
MAY 20, 2003
JUNE 1, 2004
DEC. 15, 2006
JUNE 30, 2007
APRIL 6, 2009

# 22B

Original Plan made Dec. 1928 by
Frank M. Metcalf, C.E. New Bedford, Mass.

REDRAWN MAY 1958.
CORSE AND TIBBETTS.
ENGINEERS & SURVEYORS.
ROCHESTER, MASS.