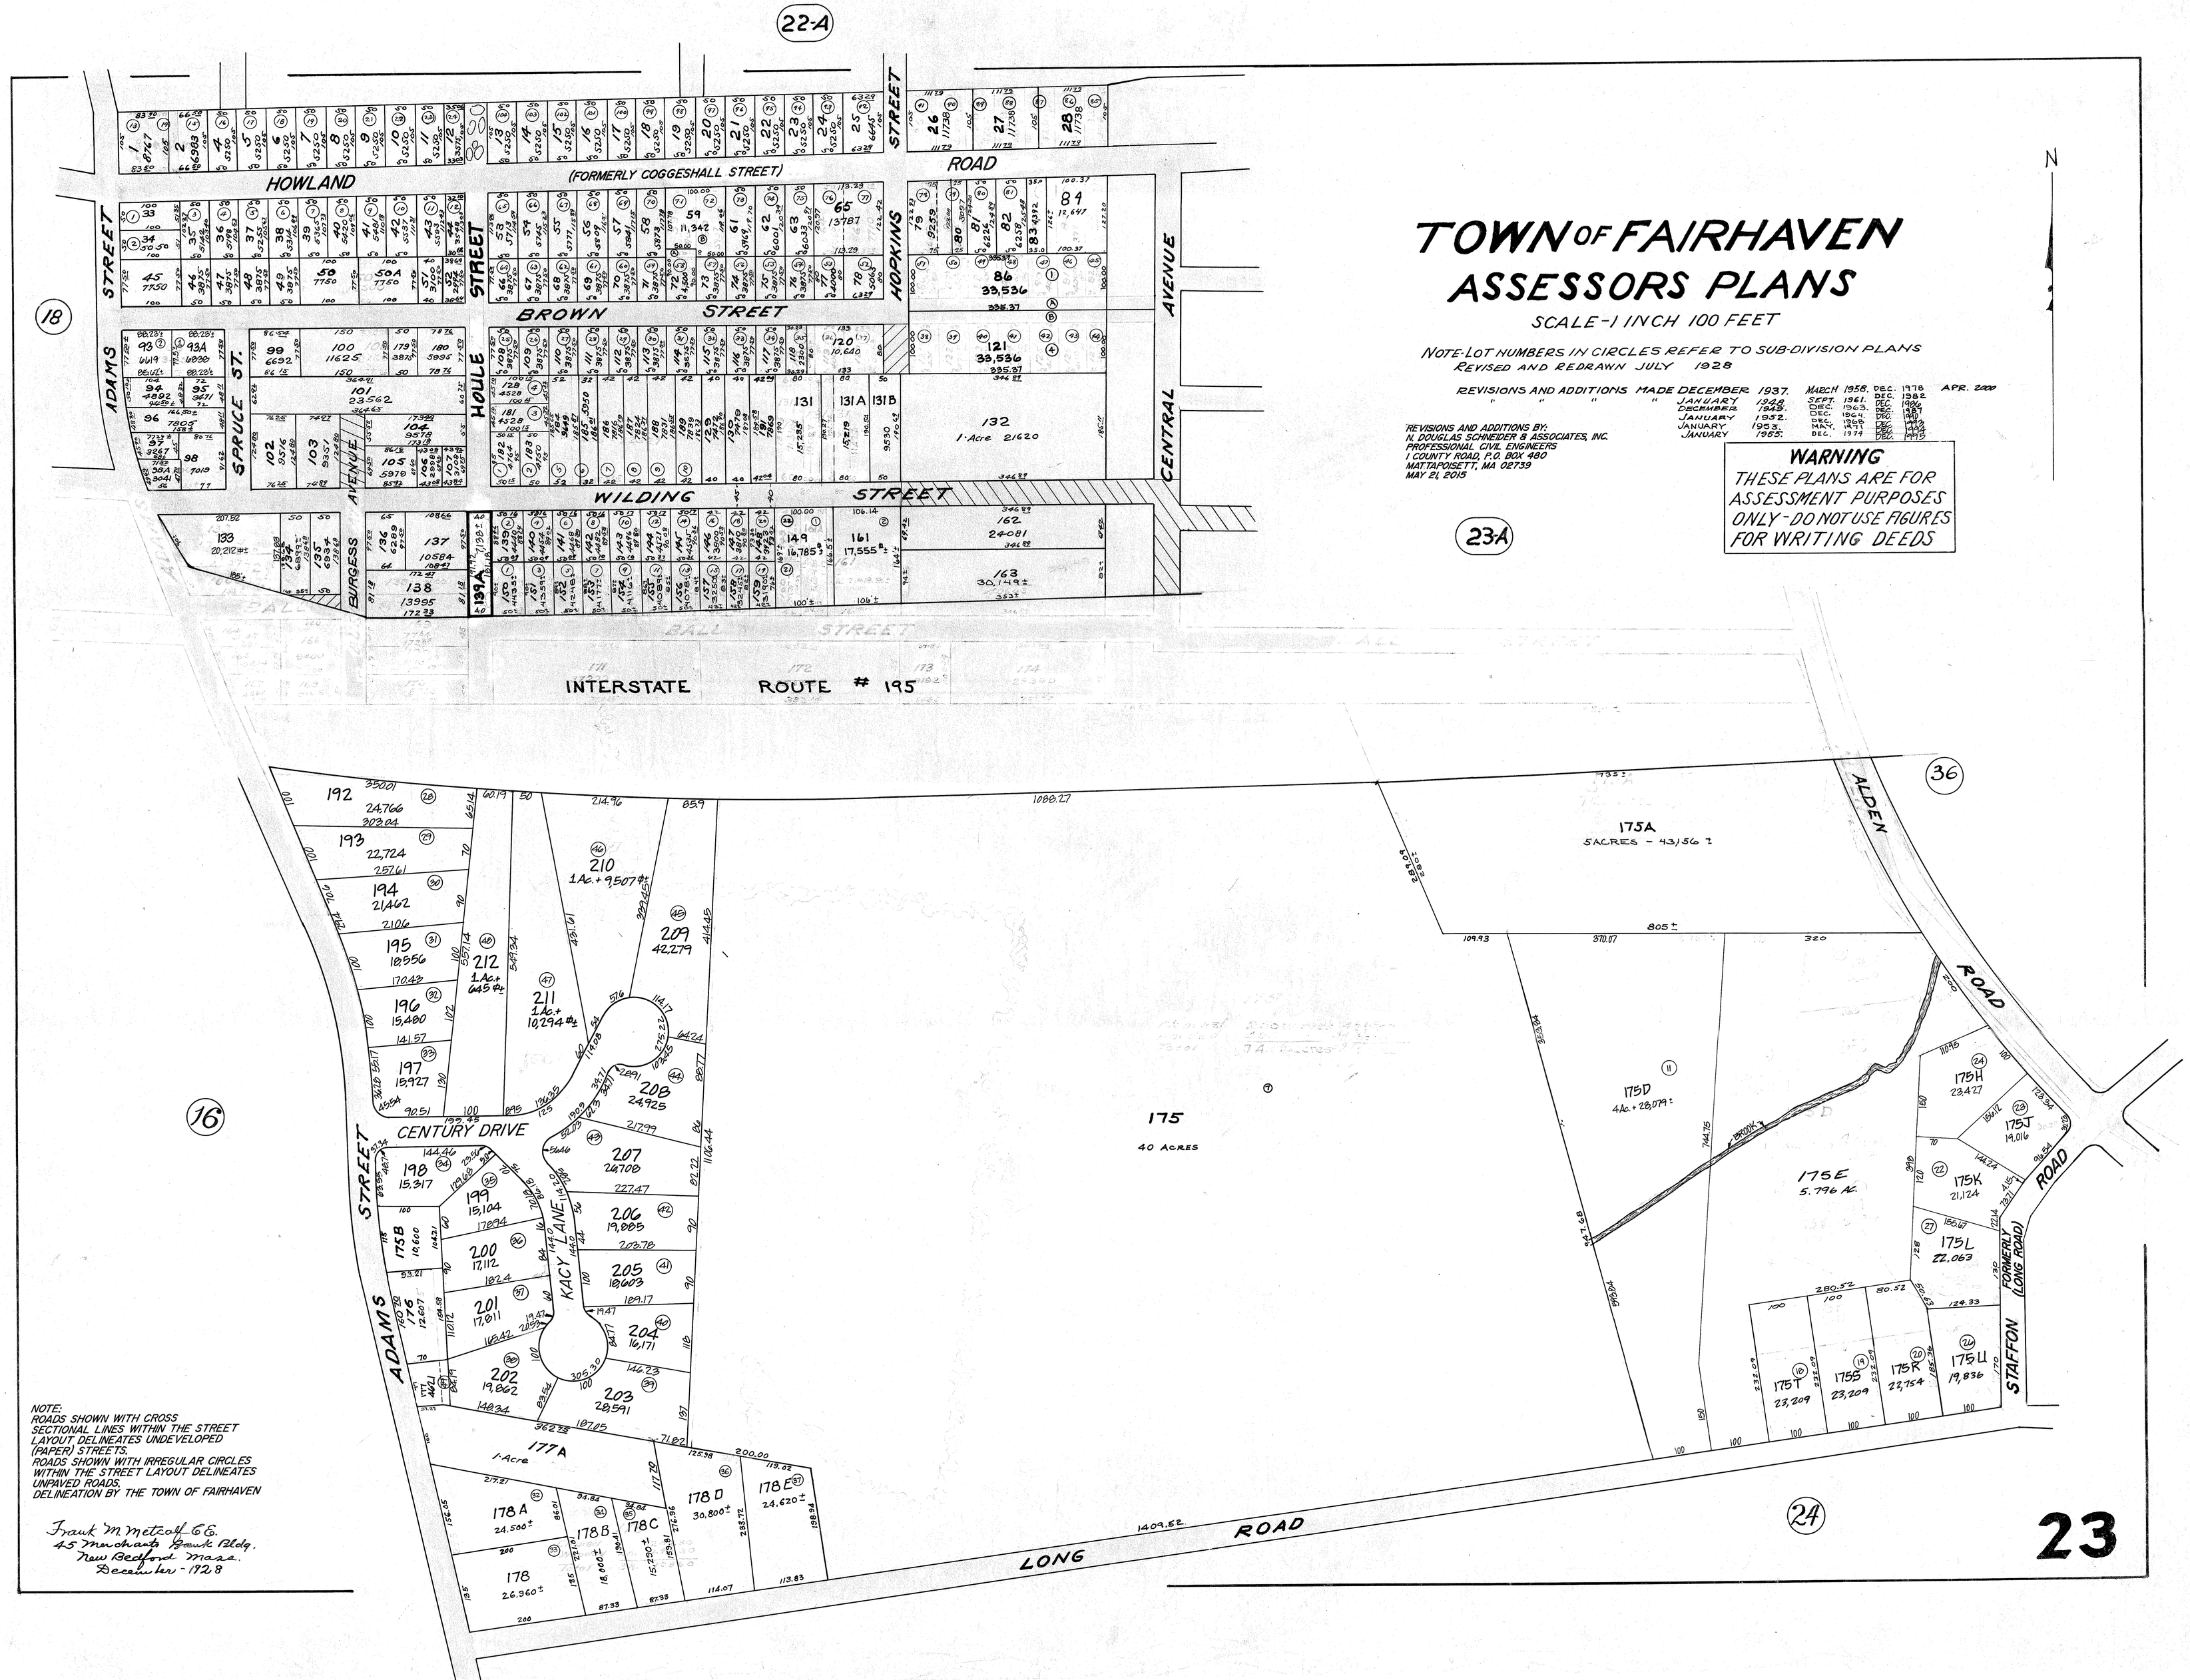

TOWN OF FAIRHAVEN
ASSESSORS PLANS

SCALE - 1 INCH 100 FEET

NOTE - LOT NUMBERS IN CIRCLES REFER TO SUB-DIVISION PLANS
REVISED AND REDRAWN JULY 1928

REVISIONS AND ADDITIONS MADE DECEMBER 1937. MARCH 1958. DEC. 1978 APR. 2000
" " " " JANUARY 1948. SEPT. 1961. DEC. 1982
DECEMBER 1949. DEC. 1963. DEC. 1986
JANUARY 1952. DEC. 1964. DEC. 1987
JANUARY 1953. MAY. 1971. DEC. 1994
JANUARY 1955. DEC. 1974. DEC. 1995

REVISIONS AND ADDITIONS BY:
N. DOUGLAS SCHNEIDER & ASSOCIATES, INC.
PROFESSIONAL CIVIL ENGINEERS
1 COUNTY ROAD, P.O. BOX 480
MATTAPOISETT, MA 02739
MAY 21, 2015

WARNING
THESE PLANS ARE FOR ASSESSMENT PURPOSES ONLY - DO NOT USE FIGURES FOR WRITING DEEDS

NOTE:
ROADS SHOWN WITH CROSS SECTIONAL LINES WITHIN THE STREET LAYOUT DELINEATES UNDEVELOPED (PAPER) STREETS.
ROADS SHOWN WITH IRREGULAR CIRCLES WITHIN THE STREET LAYOUT DELINEATES UNPAVED ROADS.
DELINEATION BY THE TOWN OF FAIRHAVEN

Frank M. Metcalf C.E.
45 Merchants Bank Bldg.
New Bedford Mass.
December - 1928

23