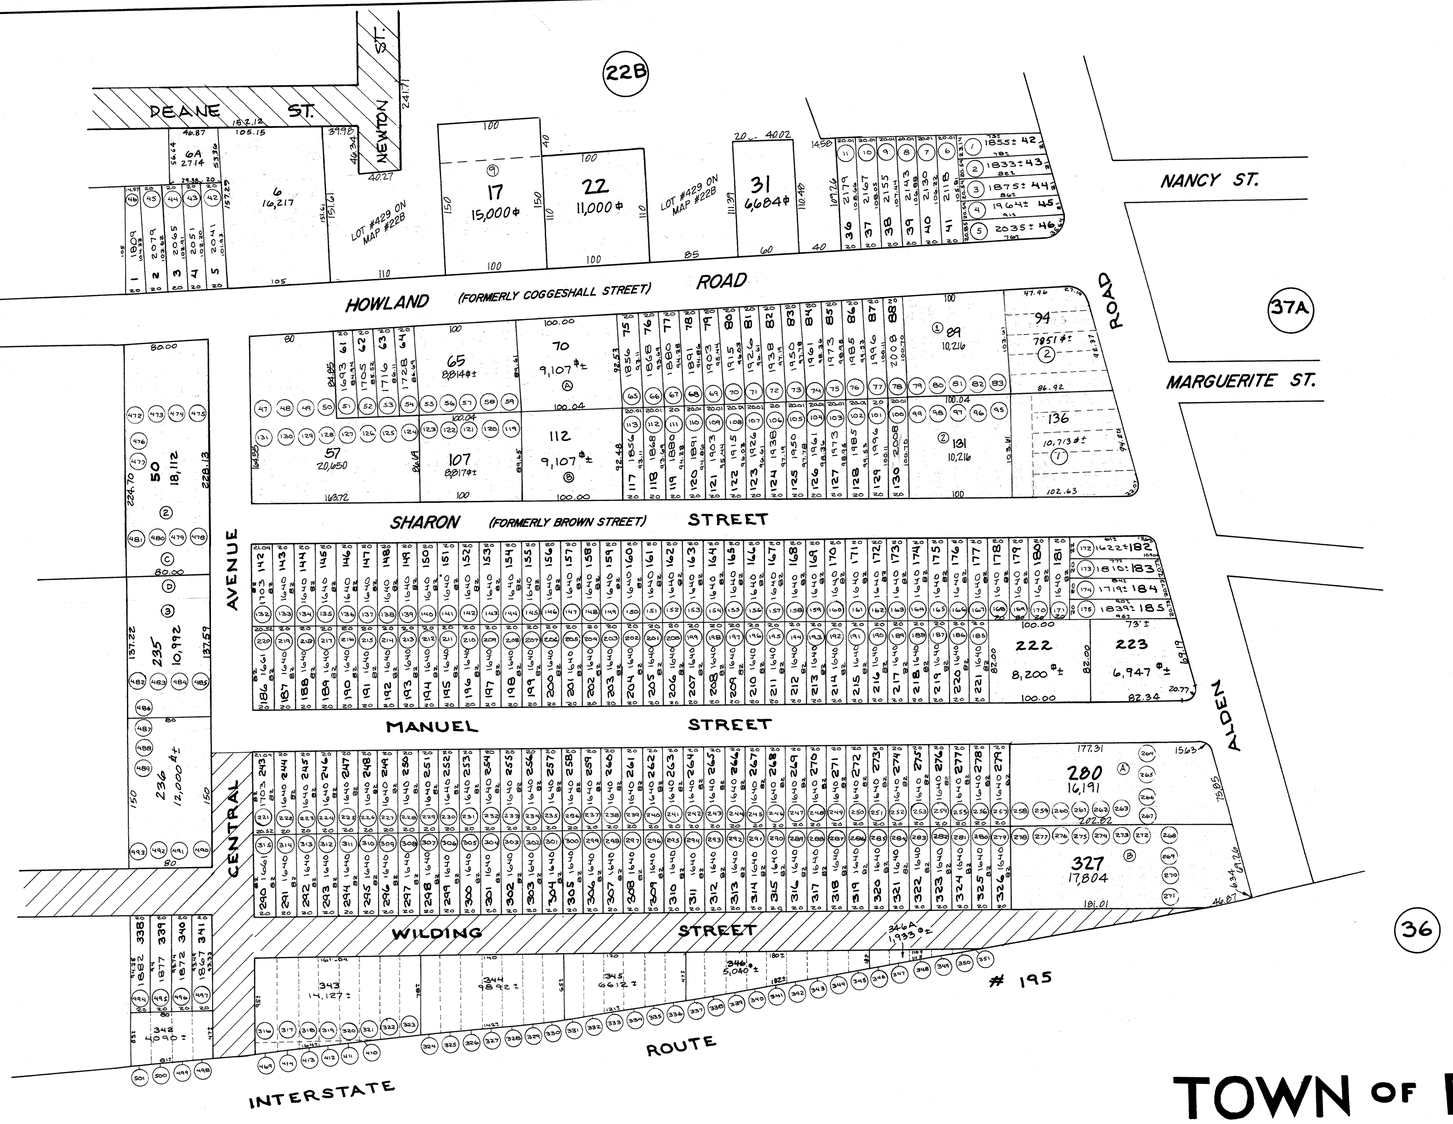

TOWN OF FAIRHAVEN ASSESSORS PLANS

SCALE - 1" = 60'

NOTE: LOT NUMBERS IN CIRCLES REFER TO SUBDIVISION PLANS
REVISED & REDRAWN - MAY 1971

DEC. 1975
DEC. 1976
DEC. 1977
DEC. 1978
DEC. 1979
DEC. 1980
DEC. 1987
DEC. 1988
DEC. 1990
DEC. 1999
SEE NEW REVISION LIST RIGHT

REVISIONS AND ADDITIONS BY:
N. DOUGLAS SCHNEIDER & ASSOCIATES, INC.
PROFESSIONAL CIVIL ENGINEERS
1 COUNTY ROAD, P.O. BOX 480
MATTAPOISETT, MA. 02739
JUNE 1, 2002 MAY 20, 2003
MAY 7, 2008

WARNING
THESE PLANS ARE FOR ASSESSMENT PURPOSES ONLY - DO NOT USE FIGURES FOR WRITING DEEDS.

NOTE:
ROADS SHOWN WITH CROSS SECTIONAL LINES WITHIN THE STREET LAYOUT DELINEATES UNDEVELOPED (PAPER) STREETS.
DELINEATION BY THE TOWN OF FAIRHAVEN

ARTHUR C. THOMPSON, INC.
ENGINEERS & SURVEYORS
MARION, MASS.

23-A