Original Plan made in the Office of
Frank M. Metcalf, Aug. 15, 1916.
Redrawn in the Office of
Corse and Tibbetts, Engnrs & Surveyors.
Rochester, Mass. July 1955.

REVISIONS AND ADDITIONS BY:
N. DOUGLAS SCHNEIDER & ASSOCIATES, INC.
PROFESSIONAL CIVIL ENGINEERS
P.O. BOX 480, 1 COUNTY ROAD
MATTAPOISETT, MA. 02739
REVISED:
MAY 20, 2003
JUNE 1, 2004

NOTE:
ROADS SHOWN WITH CROSS
SECTIONAL LINES WITHIN THE STREET
LAYOUT DELINEATES UNDEVELOPED
(PAPER) STREETS.
DELINEATION BY THE TOWN OF FAIRHAVEN

TOWN OF FAIRHAVEN
ASSESSORS' PLANS

SCALE - 1 INCH = 100 FEET.

Lot Numbers in Circles Refer to Subdivision Plans.

23

Revisions and Additions

Jan. Feb.	1923.	DEC. 1969
Nov. Dec.	1928.	DEC. 1973
Dec.	1937.	DEC. 1974
Mar.	1946.	DEC. 1975
Jan.	1948.	DEC. 1976
Jan.	1951.	DEC. 1977
Jan.	1953.	DEC. 1980
Jan.	1954.	DEC. 1983
Jan.	1955.	DEC. 1984
Apr.	1958.	DEC. 1985
Aug.	1959.	DEC. 1986
MAY.	1961.	DEC. 1989
DEC.	1963.	DEC. 1991
JAN.	1965	DEC. 1995
DEC.	1966	DEC. 1999
DEC.	1967	
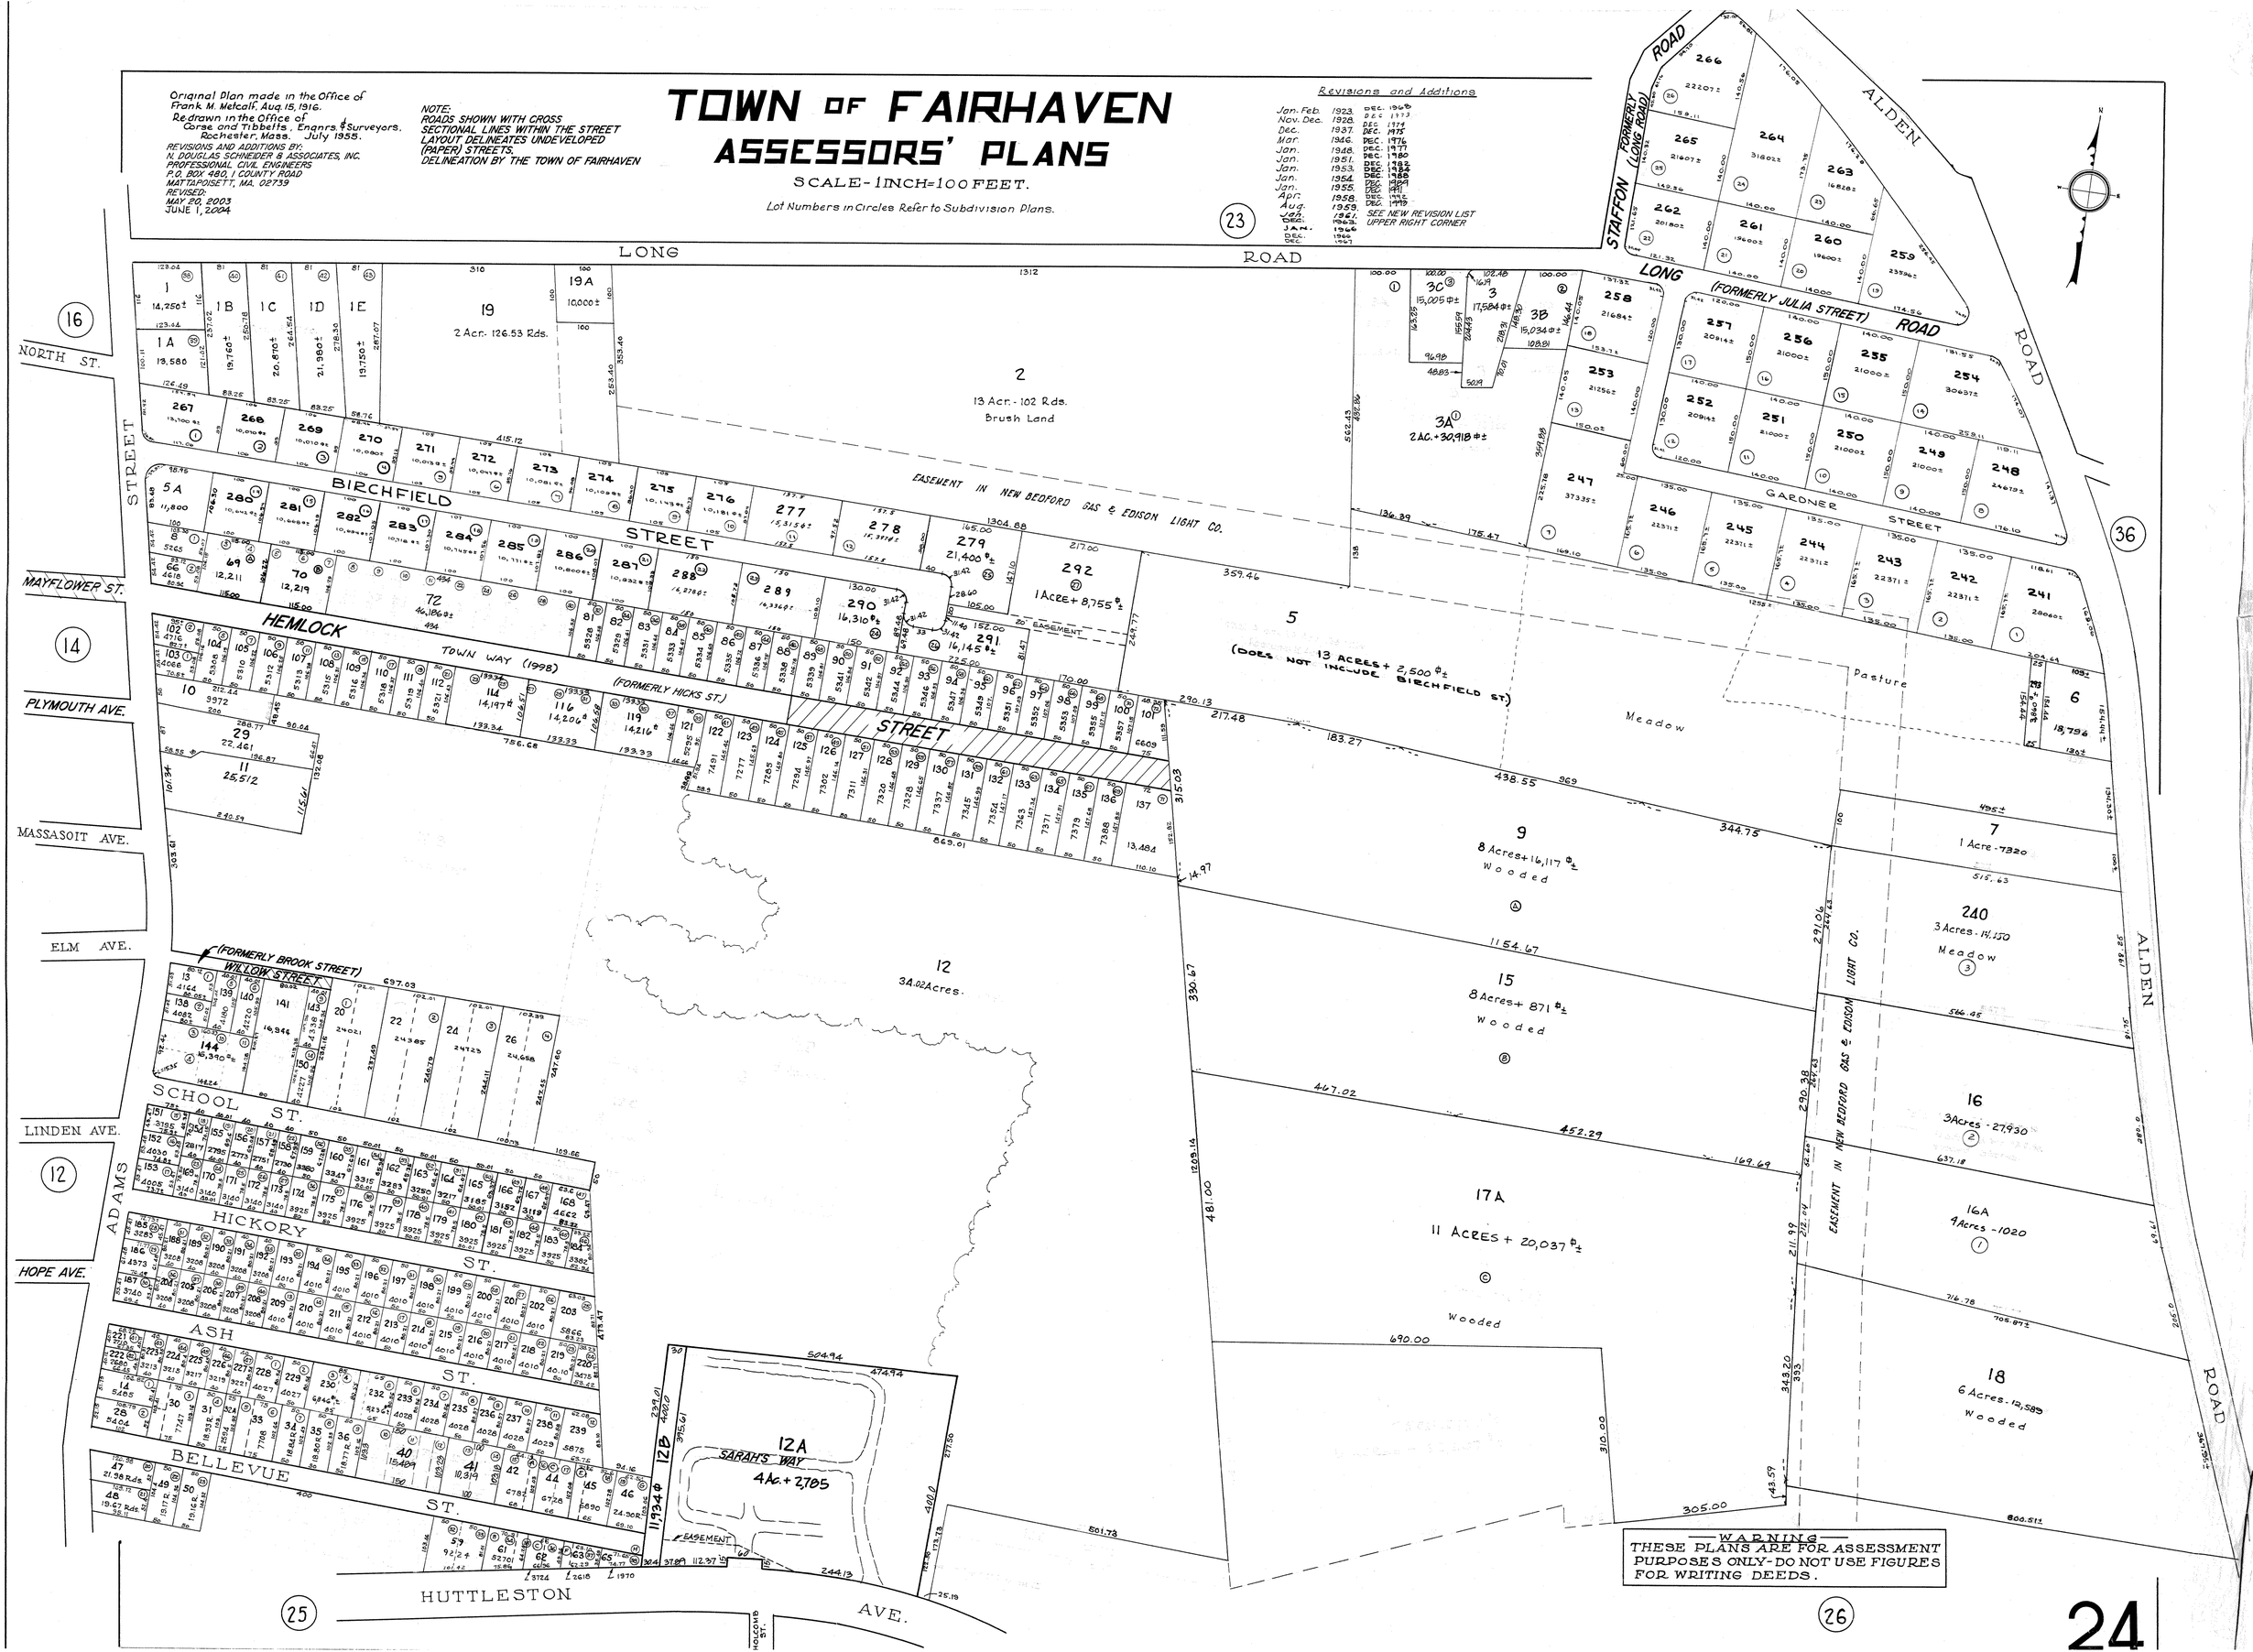
SEE NEW REVISION LIST UPPER RIGHT CORNER