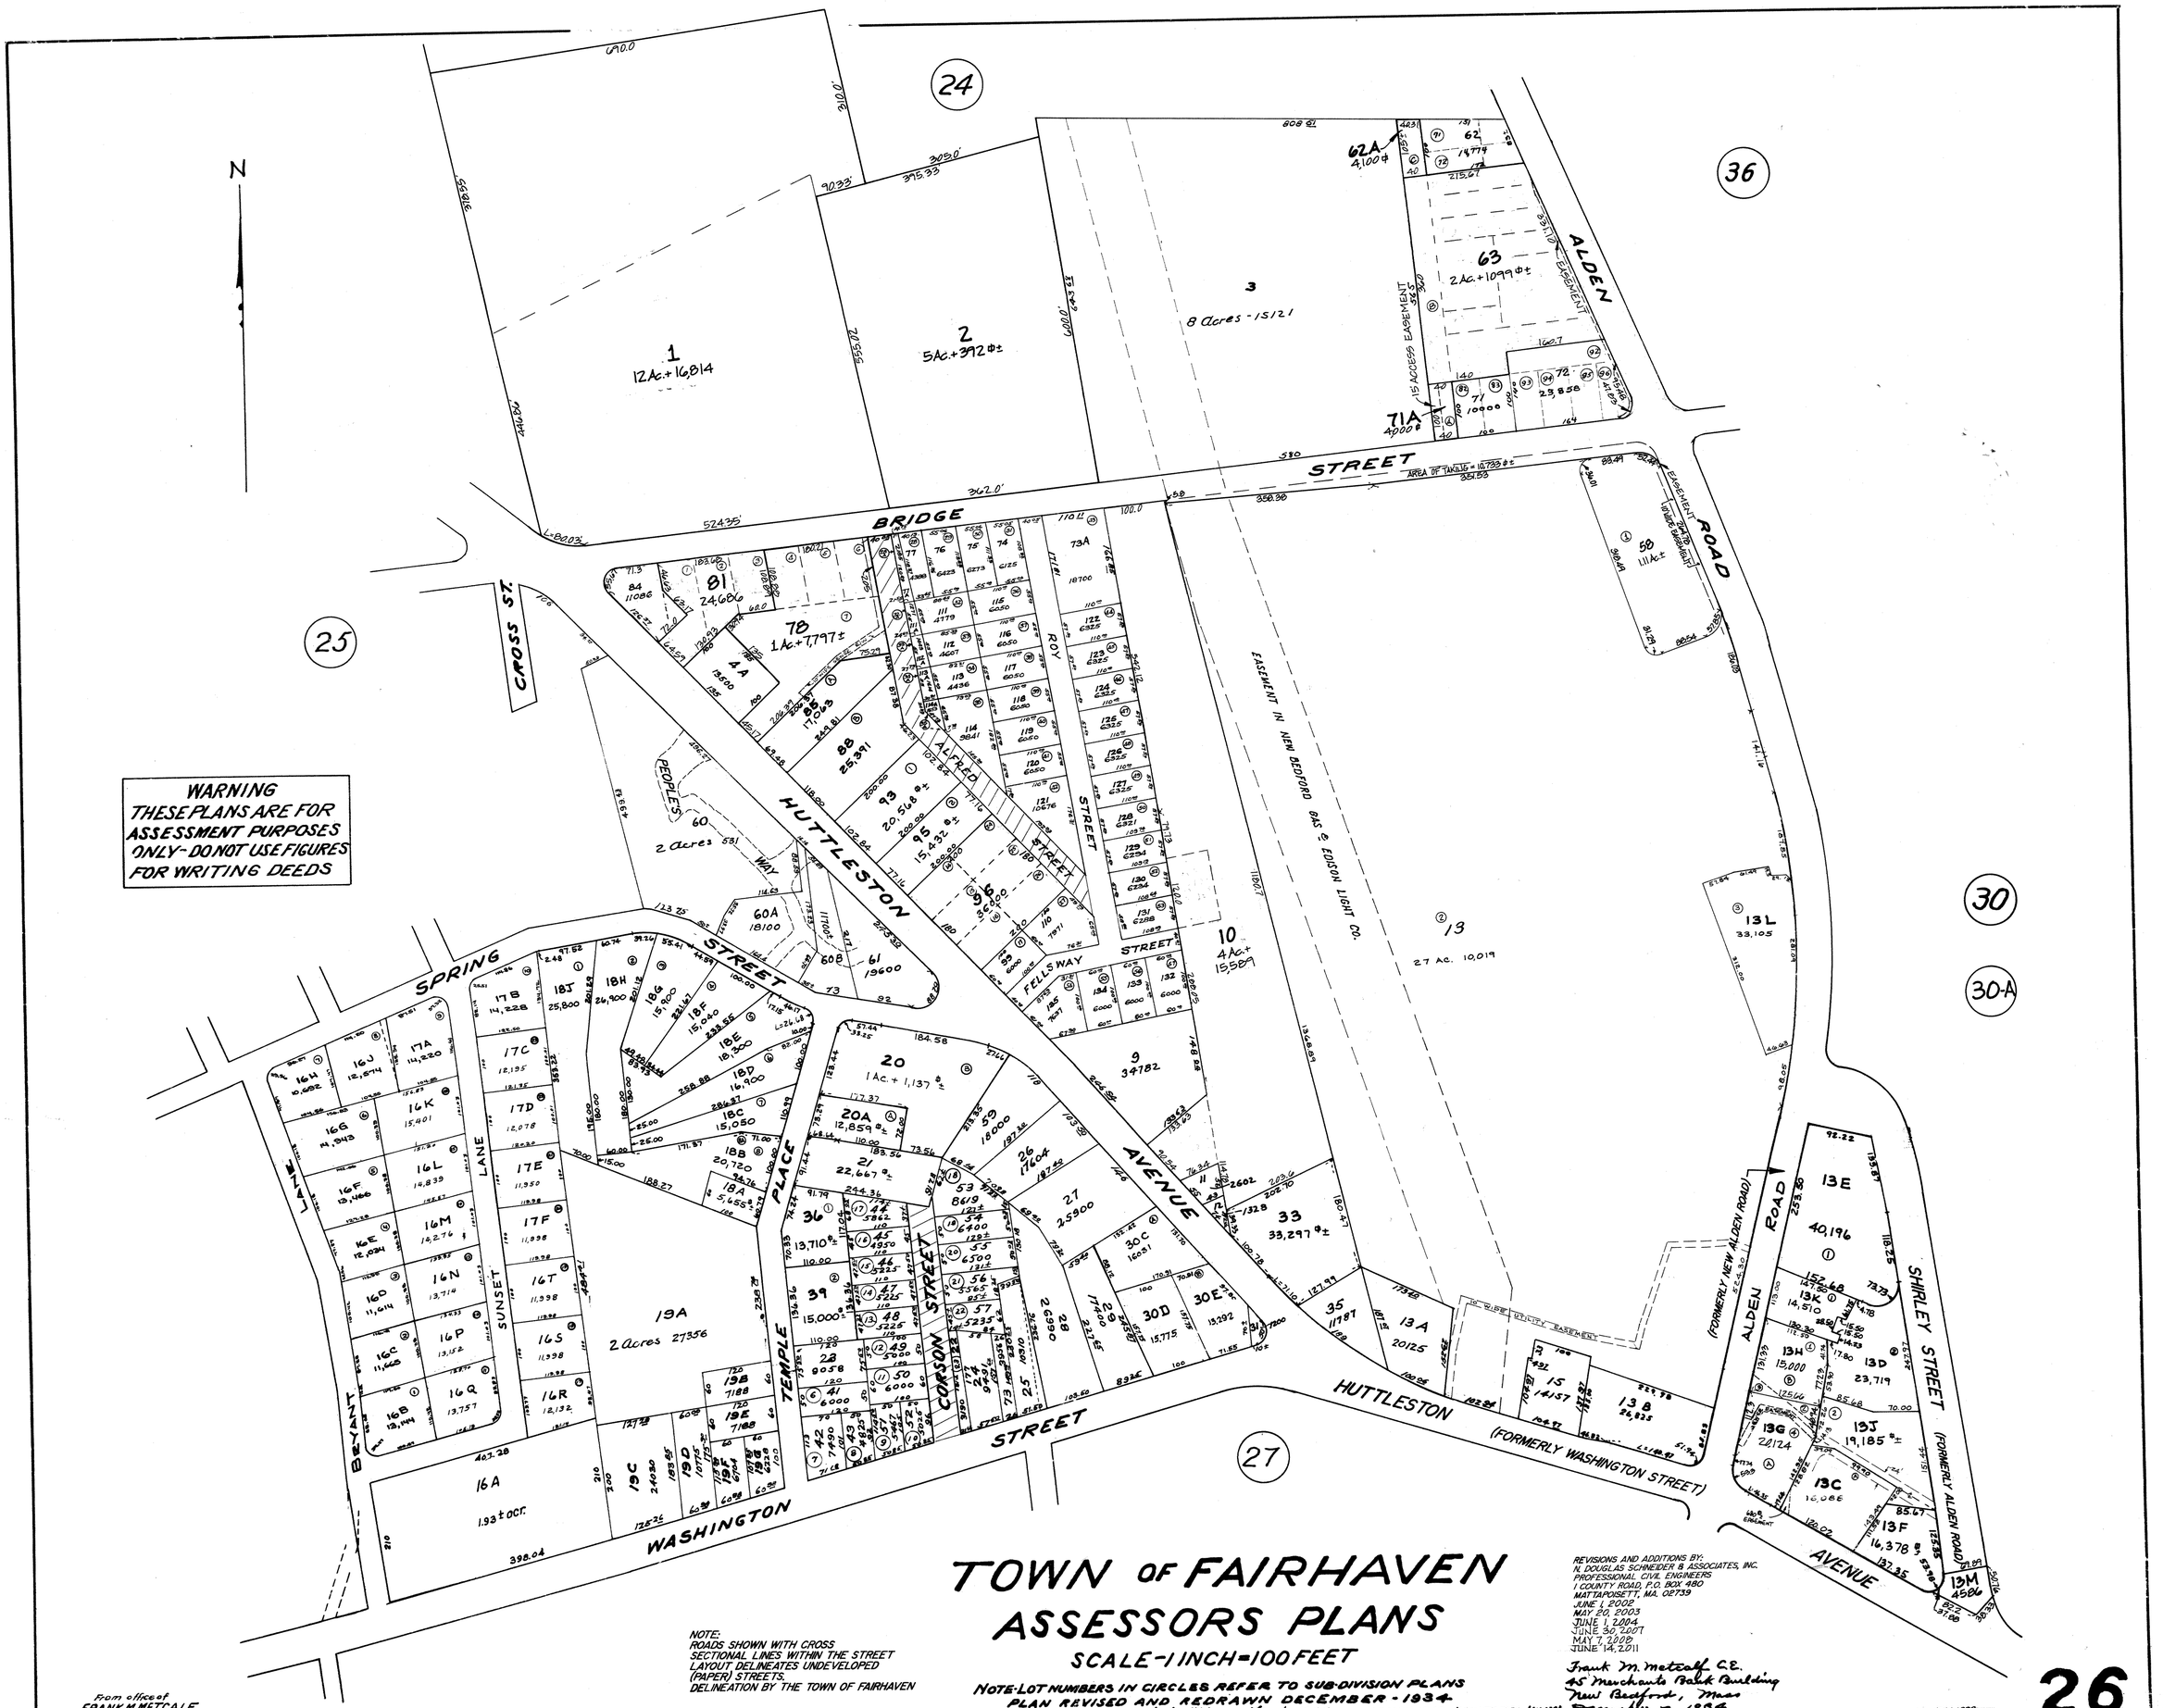

WARNING
THESE PLANS ARE FOR ASSESSMENT PURPOSES ONLY - DO NOT USE FIGURES FOR WRITING DEEDS

TOWN OF FAIRHAVEN
ASSESSORS PLANS

SCALE - 1 INCH = 100 FEET

NOTE: LOT NUMBERS IN CIRCLES REFER TO SUB-DIVISION PLANS
PLAN REVISED AND REDRAWN DECEMBER - 1934
Revisions and Additions - March 1946
" " " - FEBRUARY 1947
" " " - JANUARY 1948

NOTE:
ROADS SHOWN WITH CROSS SECTIONAL LINES WITHIN THE STREET LAYOUT DELINEATES UNDEVELOPED (PAPER) STREETS.
DELINEATION BY THE TOWN OF FAIRHAVEN

REVISIONS AND ADDITIONS BY:
N. DOUGLAS SCHNEIDER & ASSOCIATES, INC.
PROFESSIONAL CIVIL ENGINEERS
1 COUNTY ROAD, P.O. BOX 480
MATTAPOISETT, MA. 02739
JUNE 1, 2002
MAY 20, 2003
JUNE 1, 2004
JUNE 30, 2007
MAY 7, 2008
JUNE 14, 2011

Frank M. Metcalf C.E.
45 Merchants Bank Building
New Bedford, Mass
December - 1934

From office of
FRANK M. METCALF
Civil Engineer and Surveyor
25 Merchants Bk. Bldg.
New Bedford Mass.
Aug. 15-1916.

26