TOWN OF FAIRHAVEN ASSESSORS PLANS

SCALE - 1 INCH = 60 FEET

NOTE - LOT NUMBERS IN CIRCLES REFER TO SUB-DIVISION PLANS

REVISIONS AND ADDITIONS MADE DECEMBER 1937.
" " " " MARCH 1946
" " " " JANUARY 1948
Frank. M Metcalf C.E.
45 Merchants Bank Bldg.
New Bedford Mass
May 15-1949

JANUARY 1949.
" 1950.
JANUARY 1952.
JULY 1953.
APRIL 1956.
JULY 1959.
JAN. 1961.
DEC. 1961.
DEC. 1963.
DEC. 1964.
JAN. 1966
DEC. 1969
DEC. 1972
DEC. 1978
DEC. 1981
DEC. 1983
AUG. 1, 1984
DEC. 1987
APR. 2000

REVISIONS AND ADDITIONS BY:
N. DOUGLAS SCHNEIDER & ASSOCIATES, INC.
PROFESSIONAL CIVIL ENGINEERS
1 COUNTY ROAD, P.O. BOX 480
MATTAPOISETT, MA. 02739
JUNE 1, 2004

NOTE:
ROADS SHOWN WITH CROSS SECTIONAL LINES WITHIN THE STREET LAYOUT, DELINEATES UNDEVELOPED (PAPER) STREETS.
DELINEATION BY THE TOWN OF FAIRHAVEN
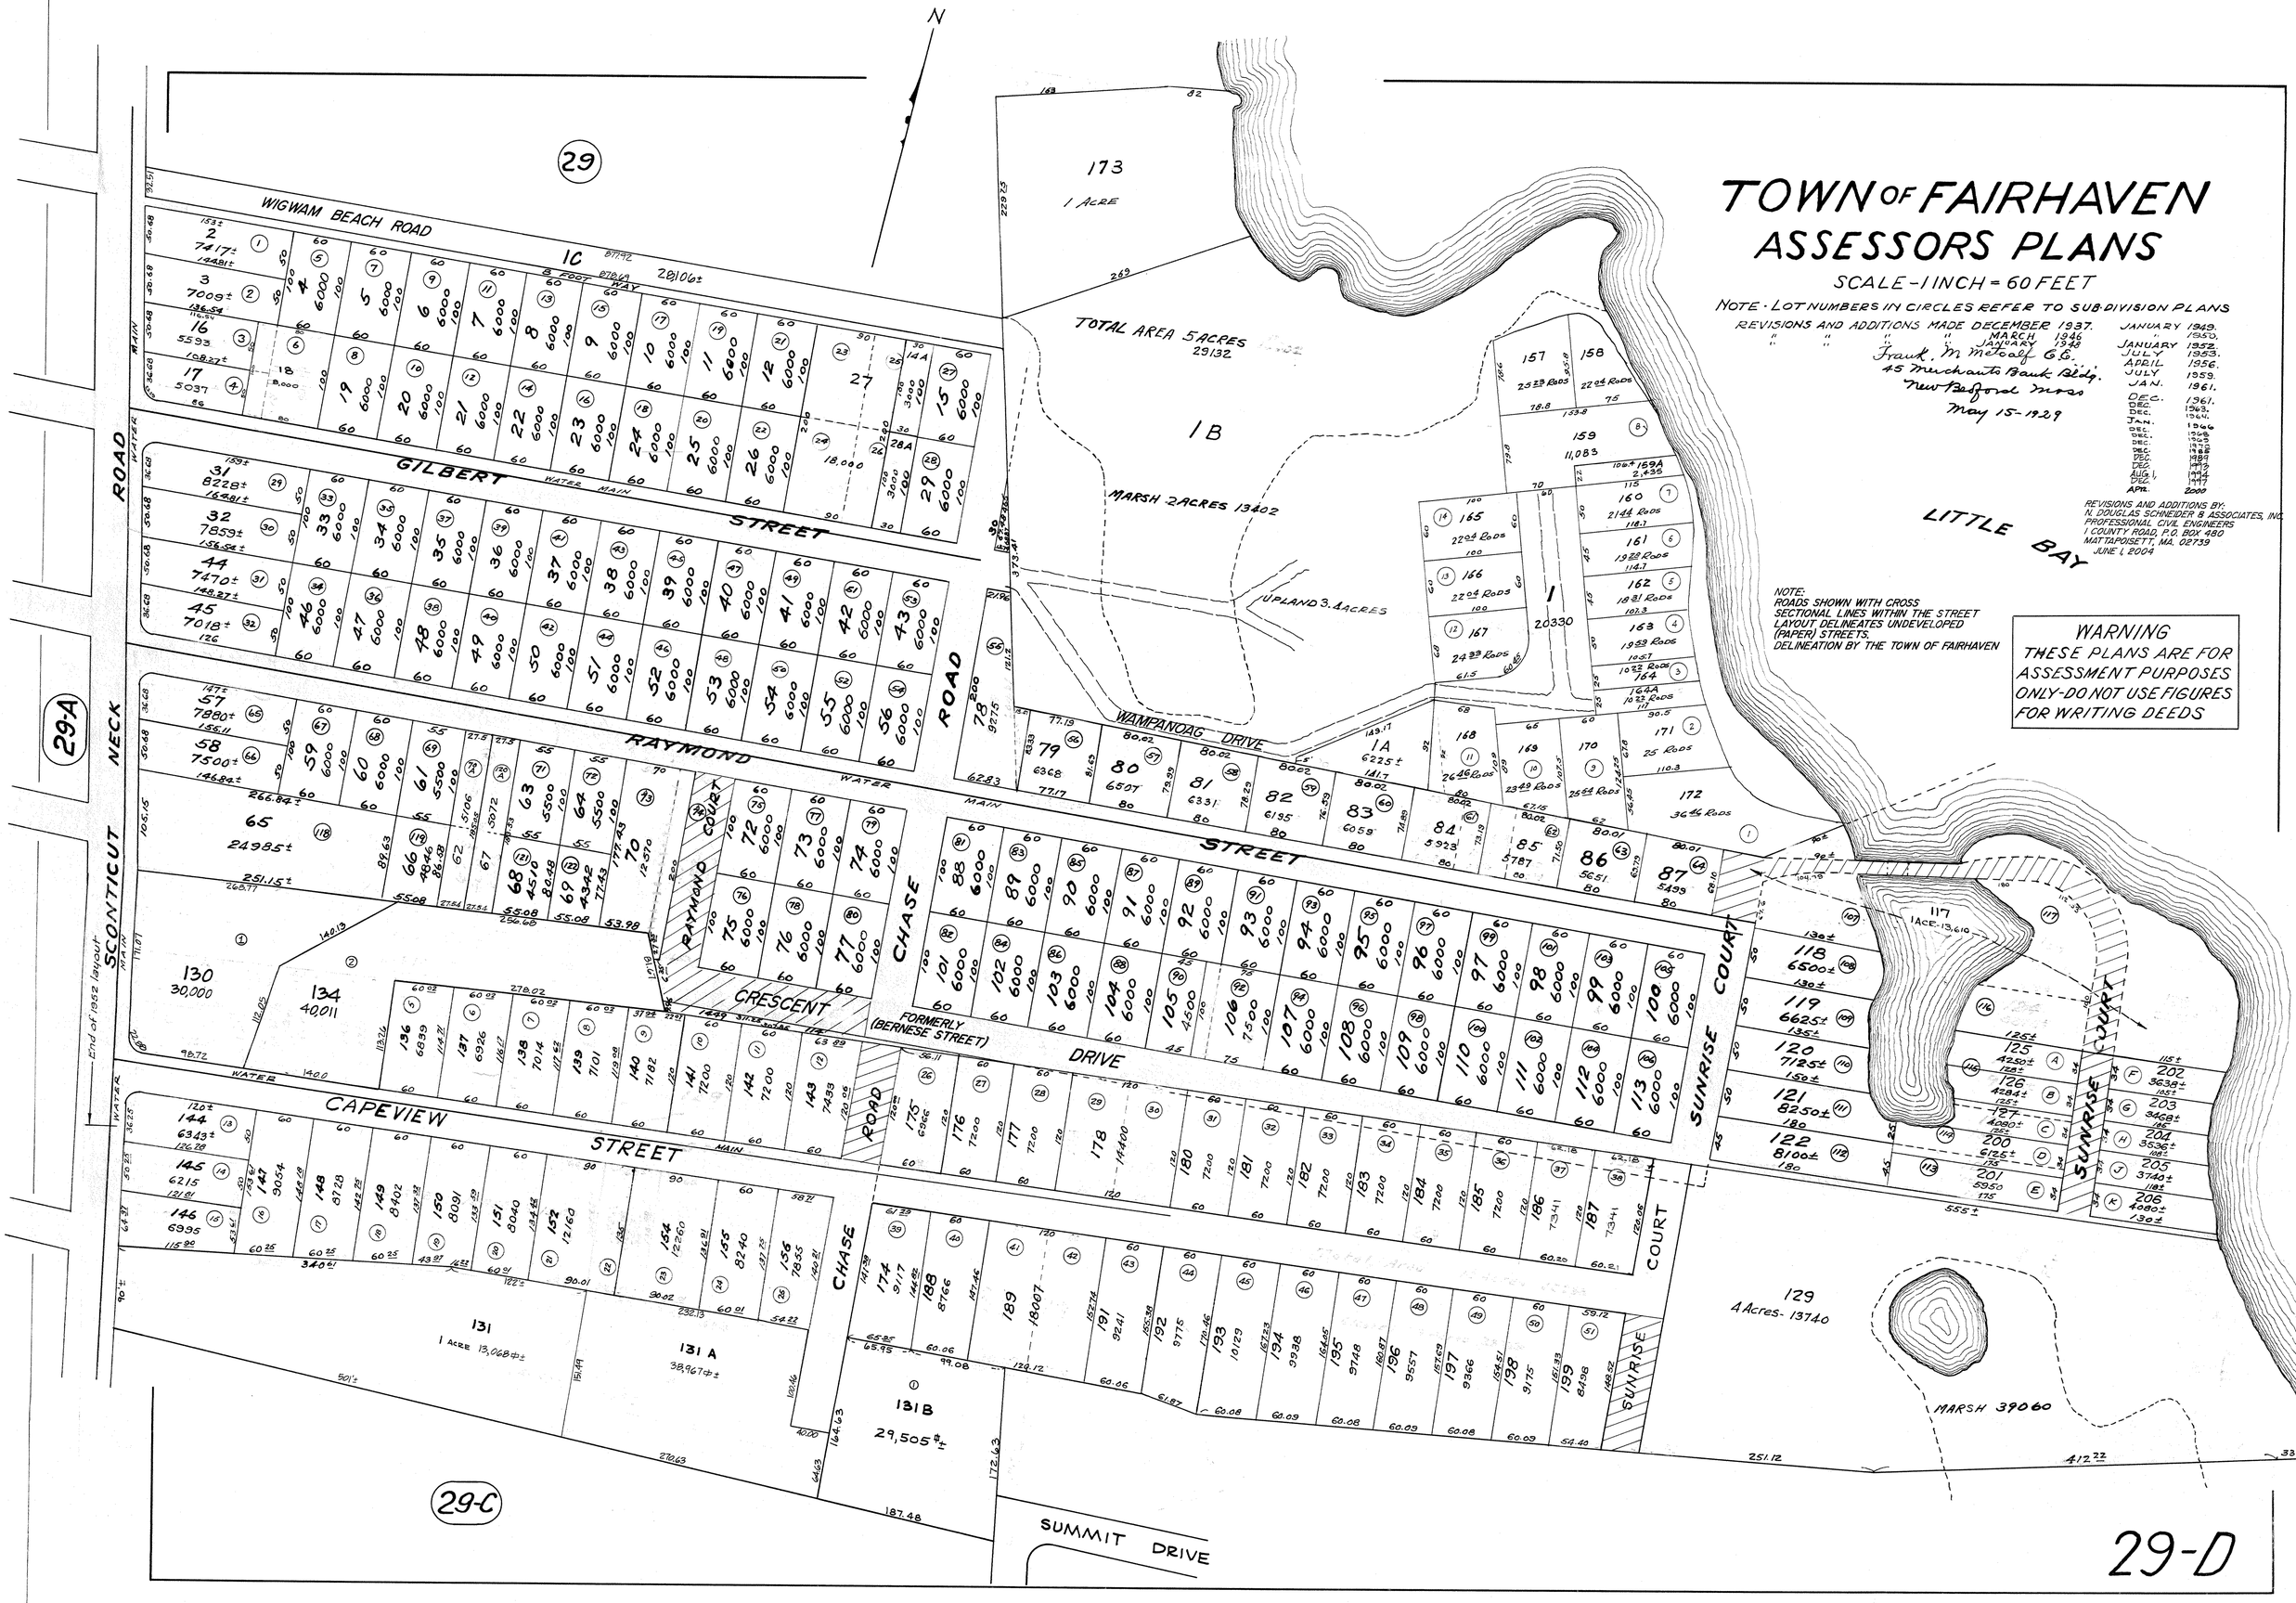
WARNING
THESE PLANS ARE FOR ASSESSMENT PURPOSES ONLY-DO NOT USE FIGURES FOR WRITING DEEDS