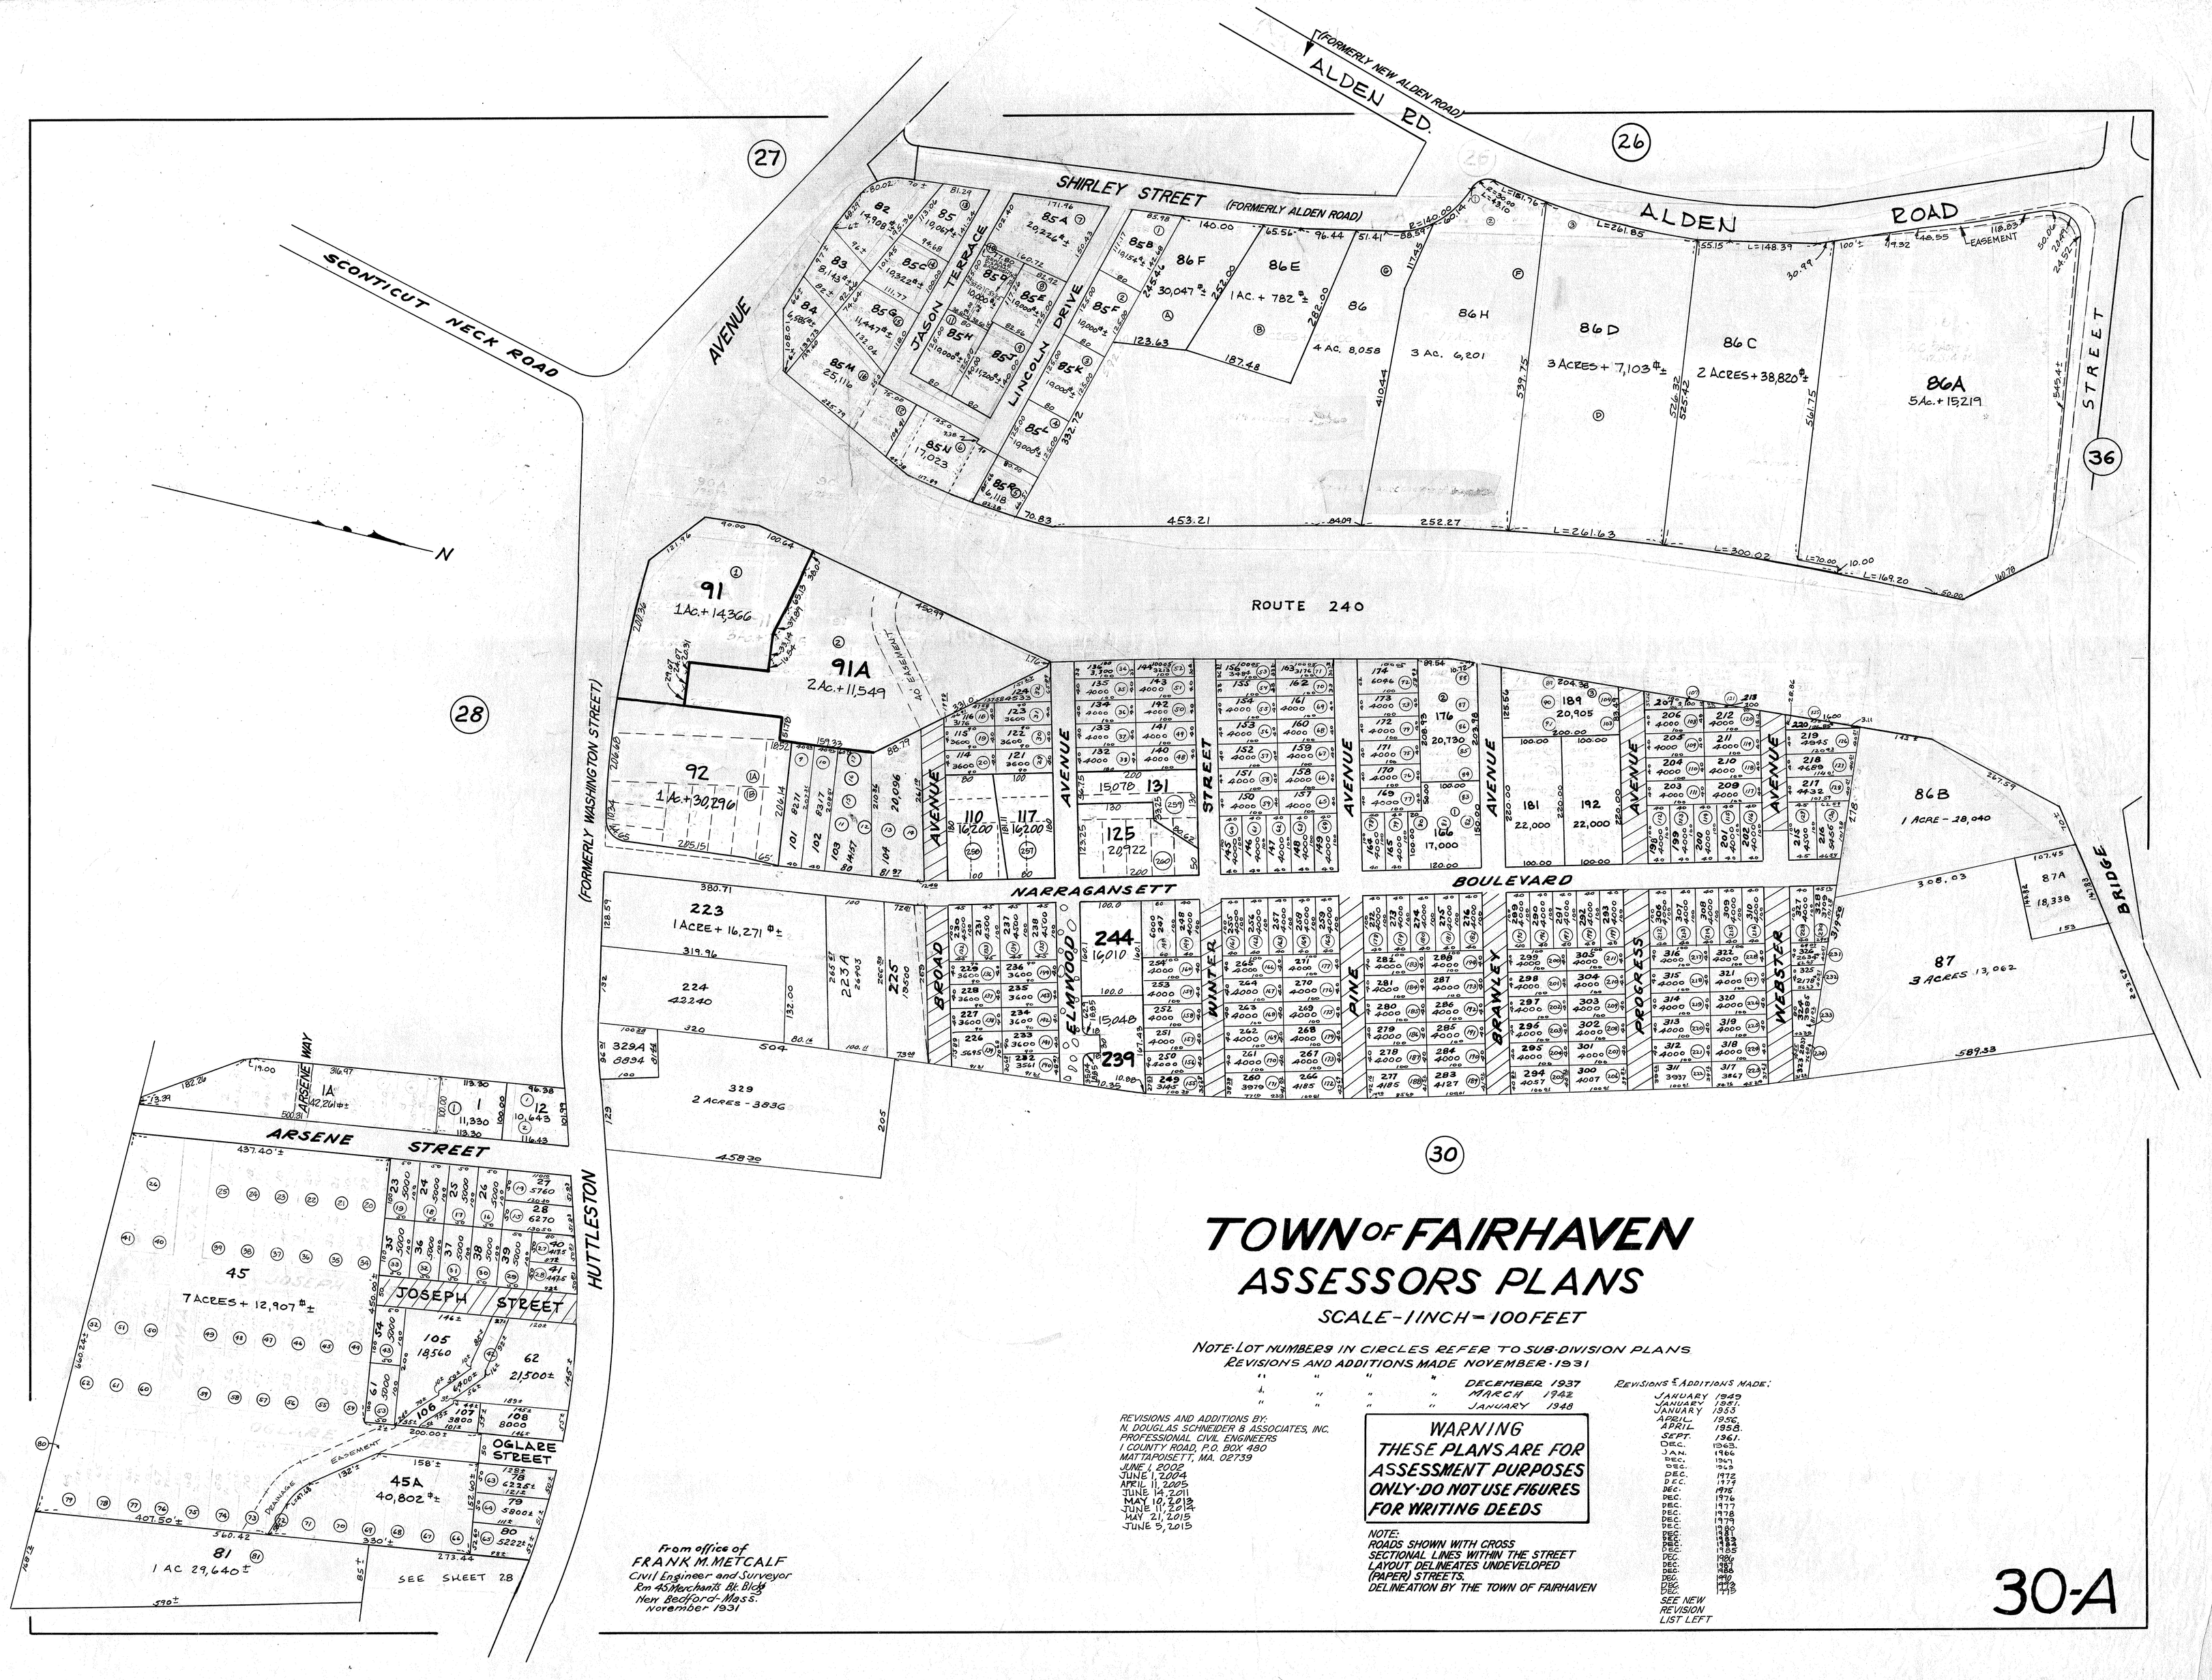

TOWN OF FAIRHAVEN
ASSESSORS PLANS

SCALE - 1 INCH = 100 FEET

NOTE: LOT NUMBERS IN CIRCLES REFER TO SUB-DIVISION PLANS
REVISIONS AND ADDITIONS MADE NOVEMBER 1931
" " " " DECEMBER 1937
" " " " MARCH 1942
" " " " JANUARY 1948

REVISIONS AND ADDITIONS BY:
N. DOUGLAS SCHNEIDER & ASSOCIATES, INC.
PROFESSIONAL CIVIL ENGINEERS
1 COUNTY ROAD, P.O. BOX 480
MATTAPOISETT, MA. 02739
JUNE 1, 2002
JUNE 1, 2004
APRIL 11, 2005
JUNE 14, 2011
MAY 10, 2012
JUNE 11, 2014
MAY 21, 2015
JUNE 5, 2015

WARNING
THESE PLANS ARE FOR ASSESSMENT PURPOSES ONLY - DO NOT USE FIGURES FOR WRITING DEEDS

NOTE:
ROADS SHOWN WITH CROSS SECTIONAL LINES WITHIN THE STREET LAYOUT DELINEATES UNDEVELOPED (PAPER) STREETS.
DELINEATION BY THE TOWN OF FAIRHAVEN

REVISIONS & ADDITIONS MADE:
JANUARY 1949
JANUARY 1951
JANUARY 1953
APRIL 1956
APRIL 1958
SEPT. 1961
DEC. 1963
JAN. 1966
DEC. 1967
DEC. 1969
DEC. 1972
DEC. 1973
DEC. 1975
DEC. 1976
DEC. 1977
DEC. 1978
DEC. 1979
DEC. 1980
DEC. 1982
DEC. 1983
DEC. 1984
DEC. 1985
DEC. 1986
DEC. 1987
DEC. 1988
DEC. 1989
DEC. 1990
DEC. 1992
DEC. 1993
SEE NEW REVISION LIST LEFT

From office of
FRANK M. METCALF
Civil Engineer and Surveyor
Rm 45 Merchant's Bk. Bldg
New Bedford - Mass.
November 1931

30-A