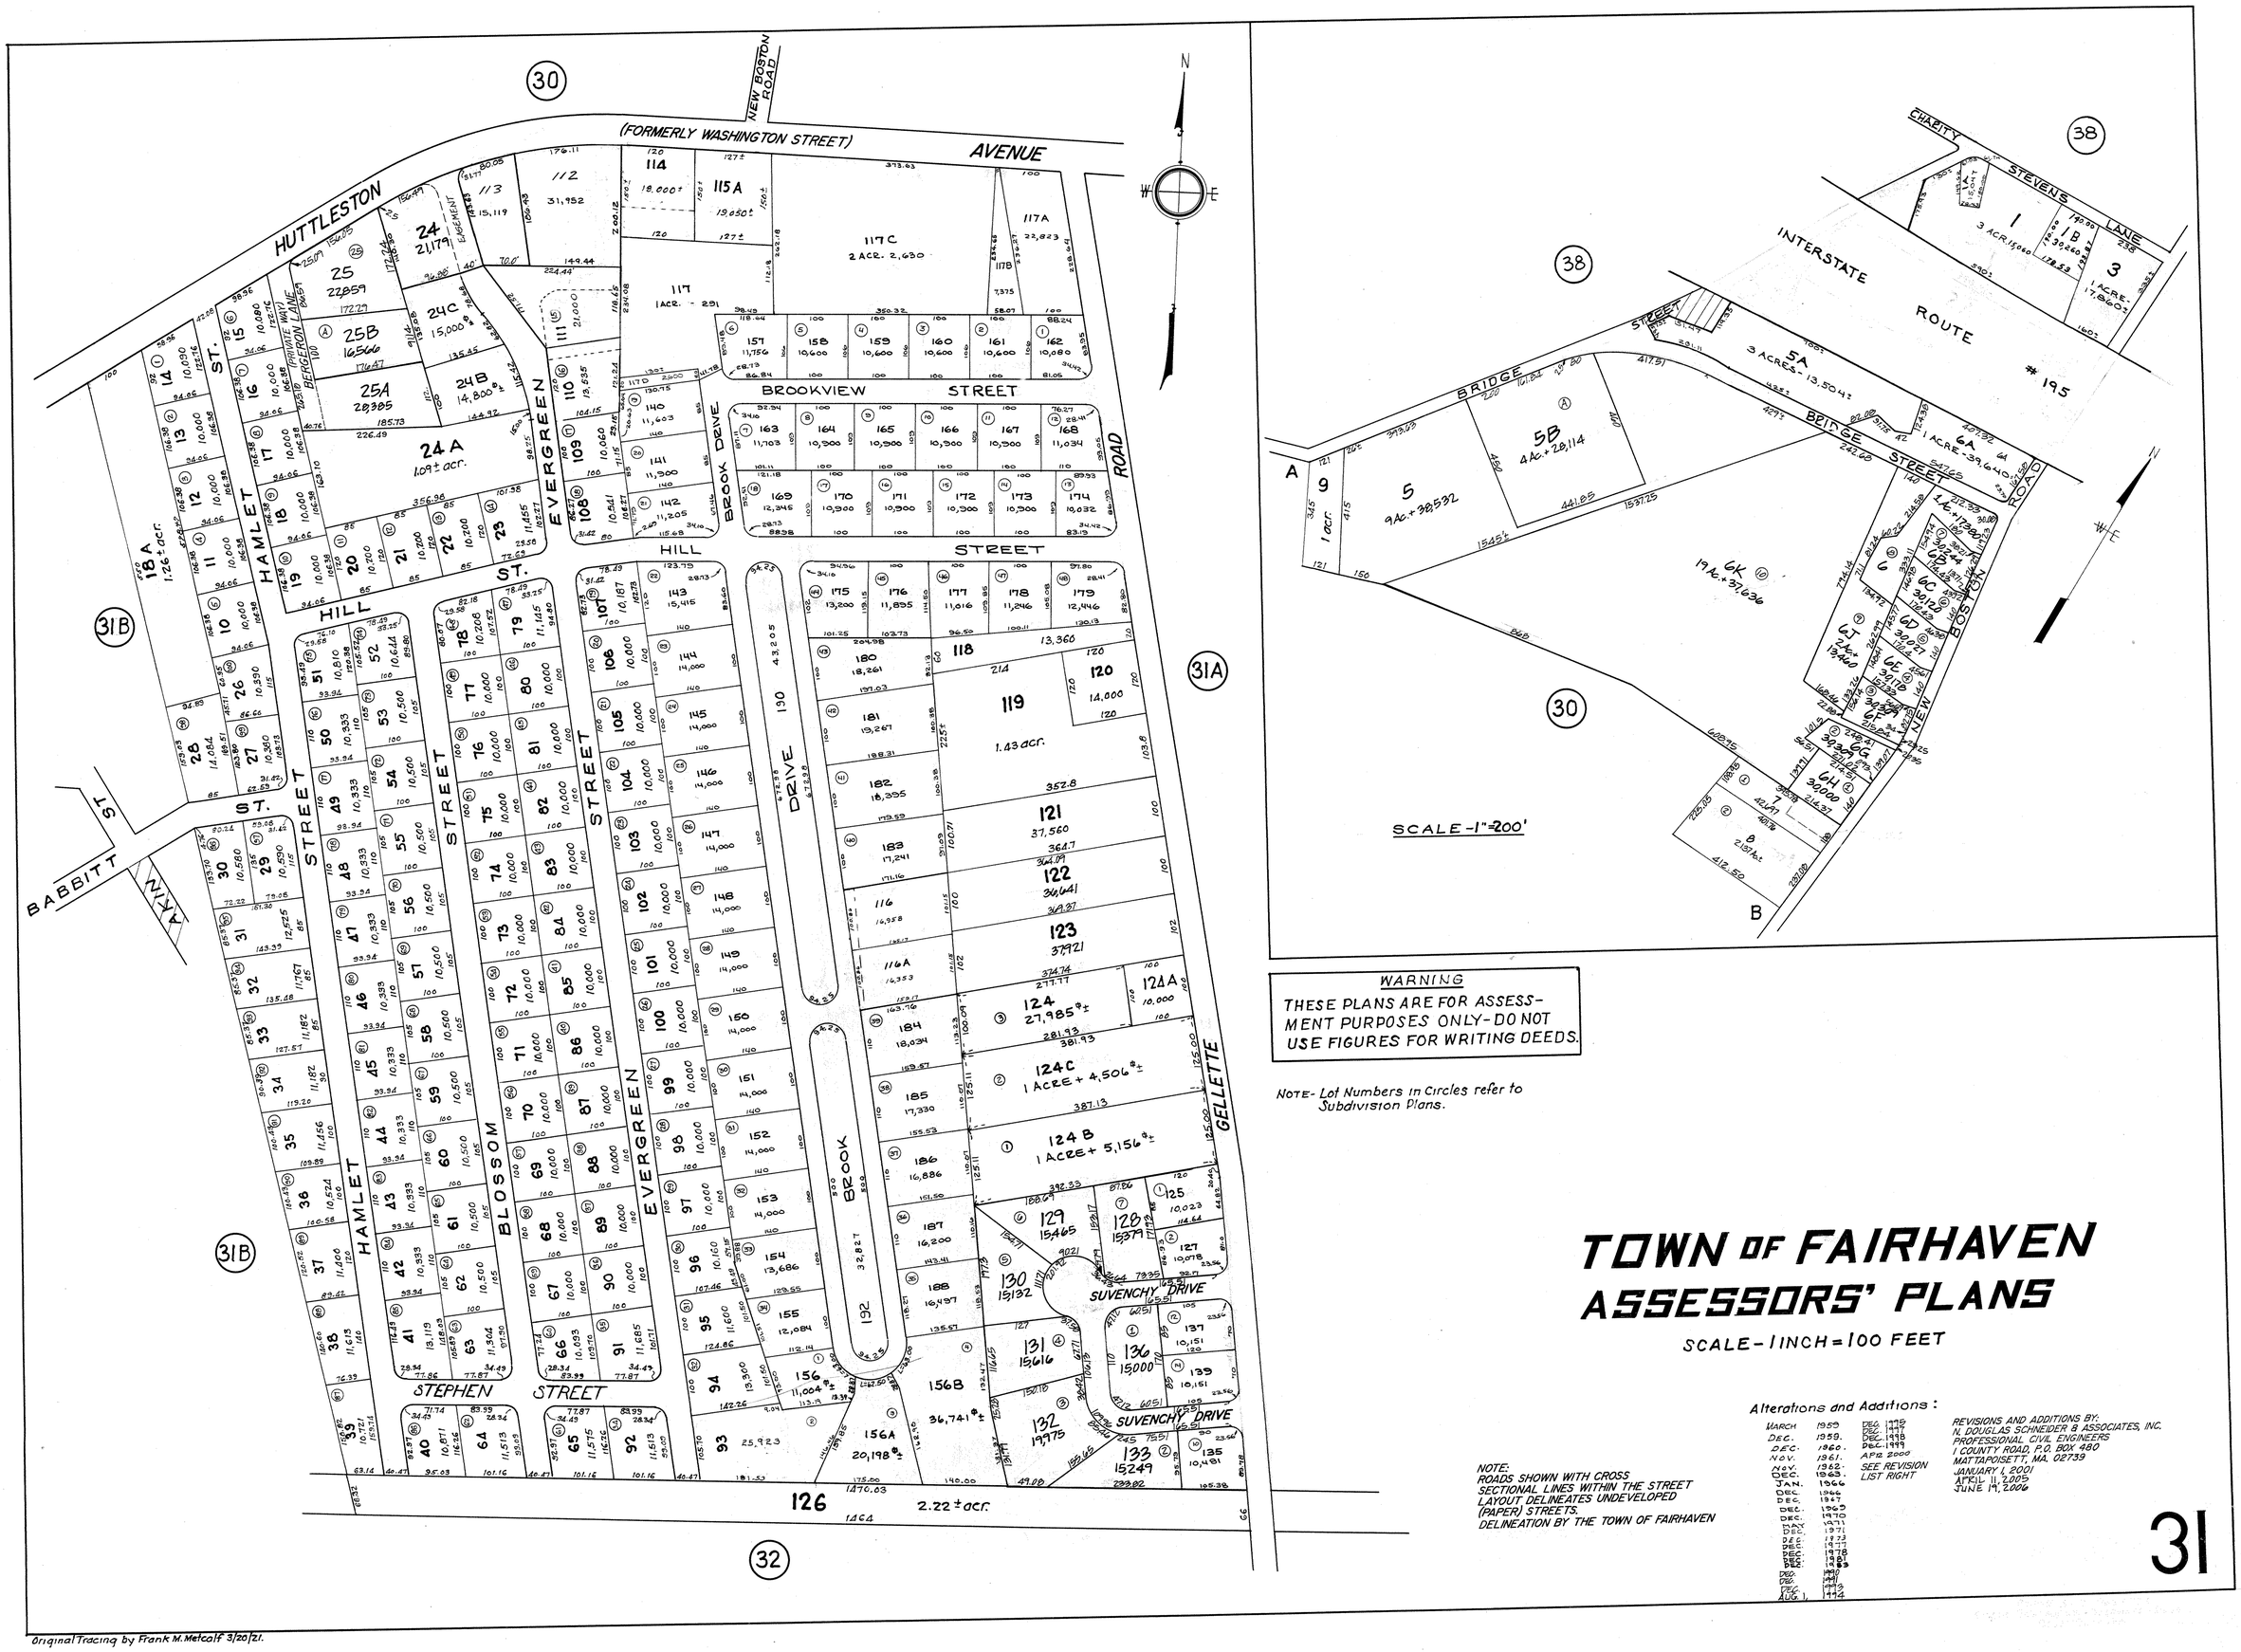

WARNING
THESE PLANS ARE FOR ASSESSMENT PURPOSES ONLY-DO NOT USE FIGURES FOR WRITING DEEDS.

NOTE- Lot Numbers in Circles refer to Subdivision Plans.

TOWN OF FAIRHAVEN ASSESSORS' PLANS

SCALE-1 INCH=100 FEET

NOTE:
ROADS SHOWN WITH CROSS SECTIONAL LINES WITHIN THE STREET LAYOUT DELINEATES UNDEVELOPED (PAPER) STREETS.
DELINEATION BY THE TOWN OF FAIRHAVEN

Alterations and Additions:

MARCH	1959	DEC.	1979
DEC.	1959.	DEC.	1997
DEC.	1960.	DEC.	1998
NOV.	1961.	DEC.	1999
NOV.	1962.	APR	2000
DEC.	1963.	SEE REVISION LIST RIGHT	
JAN.	1966		
DEC.	1966		
DEC.	1967		
DEC.	1969		
DEC.	1970		
MAY	1971		
DEC.	1971		
DEC.	1973		
DEC.	1977		
DEC.	1978		
DEC.	1981		
DEC.	1983		
DEC.	1990		
DEC.	1991		
DEC.	1992		
AUG. 1	1994		

REVISIONS AND ADDITIONS BY:
N. DOUGLAS SCHNEIDER & ASSOCIATES, INC.
PROFESSIONAL CIVIL ENGINEERS
1 COUNTY ROAD, P.O. BOX 480
MATTAPOISETT, MA. 02739
JANUARY 1, 2001
APRIL 11, 2005
JUNE 19, 2006

31

Original Tracing by Frank M. Metcalf 3/20/21.