TOWN OF FAIRHAVEN
ASSESSORS PLANS

SCALE - 1 INCH = 200 FEET

REVISIONS AND ADDITIONS MADE DECEMBER 1937
" " " " MARCH 1942
" " " " " 1947
" " " " JANUARY 1949
DEC. 1949
DEC. 1950
JAN. 1953.
JAN. 1954.
JAN. 1954.
DEC. 1959.
SEPT. 1961.
DEC. 1964
DEC. 1967
DEC. 1968
DEC. 1971
DEC. 1973
DEC. 1975
DEC. 1980
DEC. 1986
DEC. 1989
DEC. 1993
AUG. 1. 1994
DEC. 1997
SEE REVISION LIST RIGHT

REVISIONS AND ADDITIONS BY:
N. DOUGLAS SCHNEIDER & ASSOCIATES, INC.
PROFESSIONAL CIVIL ENGINEERS
1 COUNTY ROAD, P.O. BOX 480
MATTAPOISETT, MA. 02739
JANUARY 1, 2001
APRIL 11, 2005
JUNE 19, 2006
DEC. 15, 2006
JUNE 30 2007
APRIL 6, 2009
MAY 21, 2015
OCT. 2, 2015

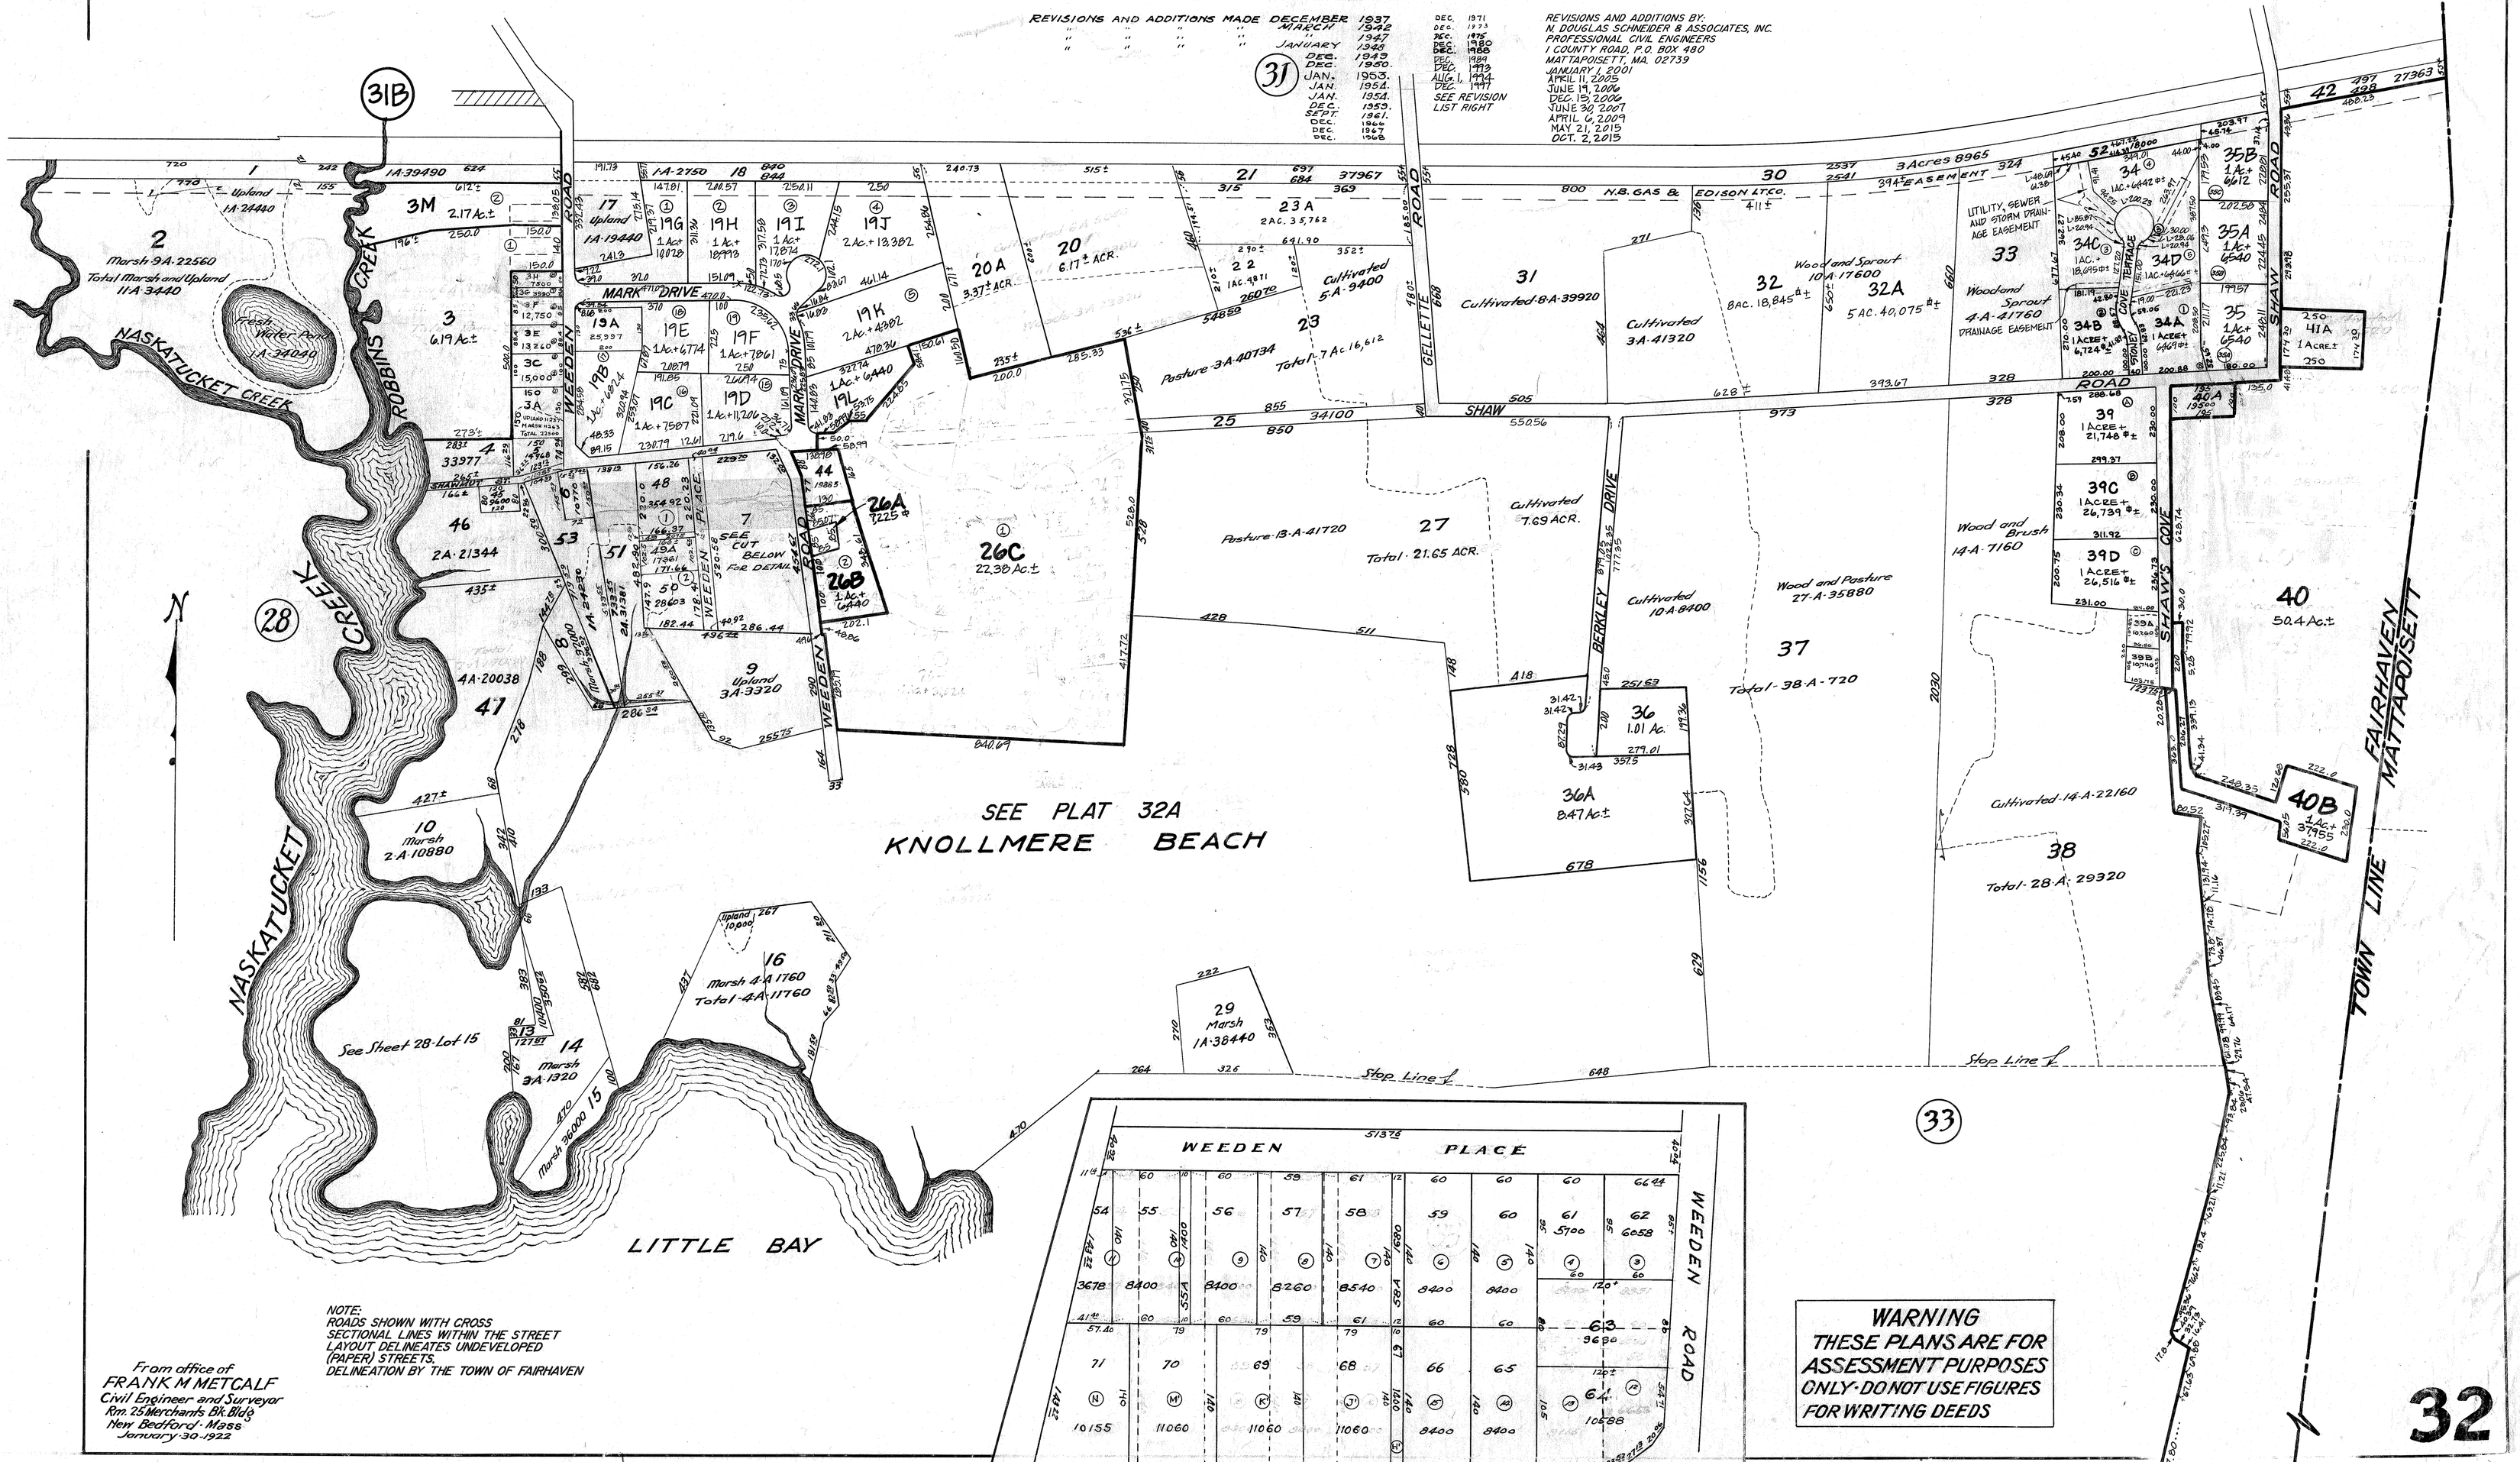

NOTE:
ROADS SHOWN WITH CROSS SECTIONAL LINES WITHIN THE STREET LAYOUT DELINEATES UNDEVELOPED (PAPER) STREETS.
DELINEATION BY THE TOWN OF FAIRHAVEN

From office of
FRANK M METCALF
Civil Engineer and Surveyor
Rm. 25 Merchants Bk. Bldg
New Bedford - Mass
January - 30 - 1922

WARNING
THESE PLANS ARE FOR ASSESSMENT PURPOSES ONLY - DO NOT USE FIGURES FOR WRITING DEEDS

32