TOWN OF FAIRHAVEN
ASSESSORS PLANS

SCALE - 1 INCH = 200 FEET

REVISED SEPT. 1943
JANUARY 1953
JAN. 1959
FEB. 1959
DEC. 1963
MAY 1971
DEC. 1971
DEC. 1978
DEC. 1985
DEC. 1988
DEC. 1989
AUG. 1994
DEC. 1995
APR. 2000

REVISIONS AND ADDITIONS BY:
N. DOUGLAS SCHNEIDER & ASSOCIATES, INC.
PROFESSIONAL CIVIL ENGINEERS
P.O. BOX 480, 1 COUNTY ROAD
MATTAPOISETT, MA. 02739
MAY 20, 2003
JUNE 1, 2004
APRIL 11, 2005
APRIL 6, 2009
JULY 28, 2009

WARNING
THESE PLANS ARE FOR ASSESSMENT PURPOSES ONLY - DO NOT USE FIGURES FOR WRITING DEEDS

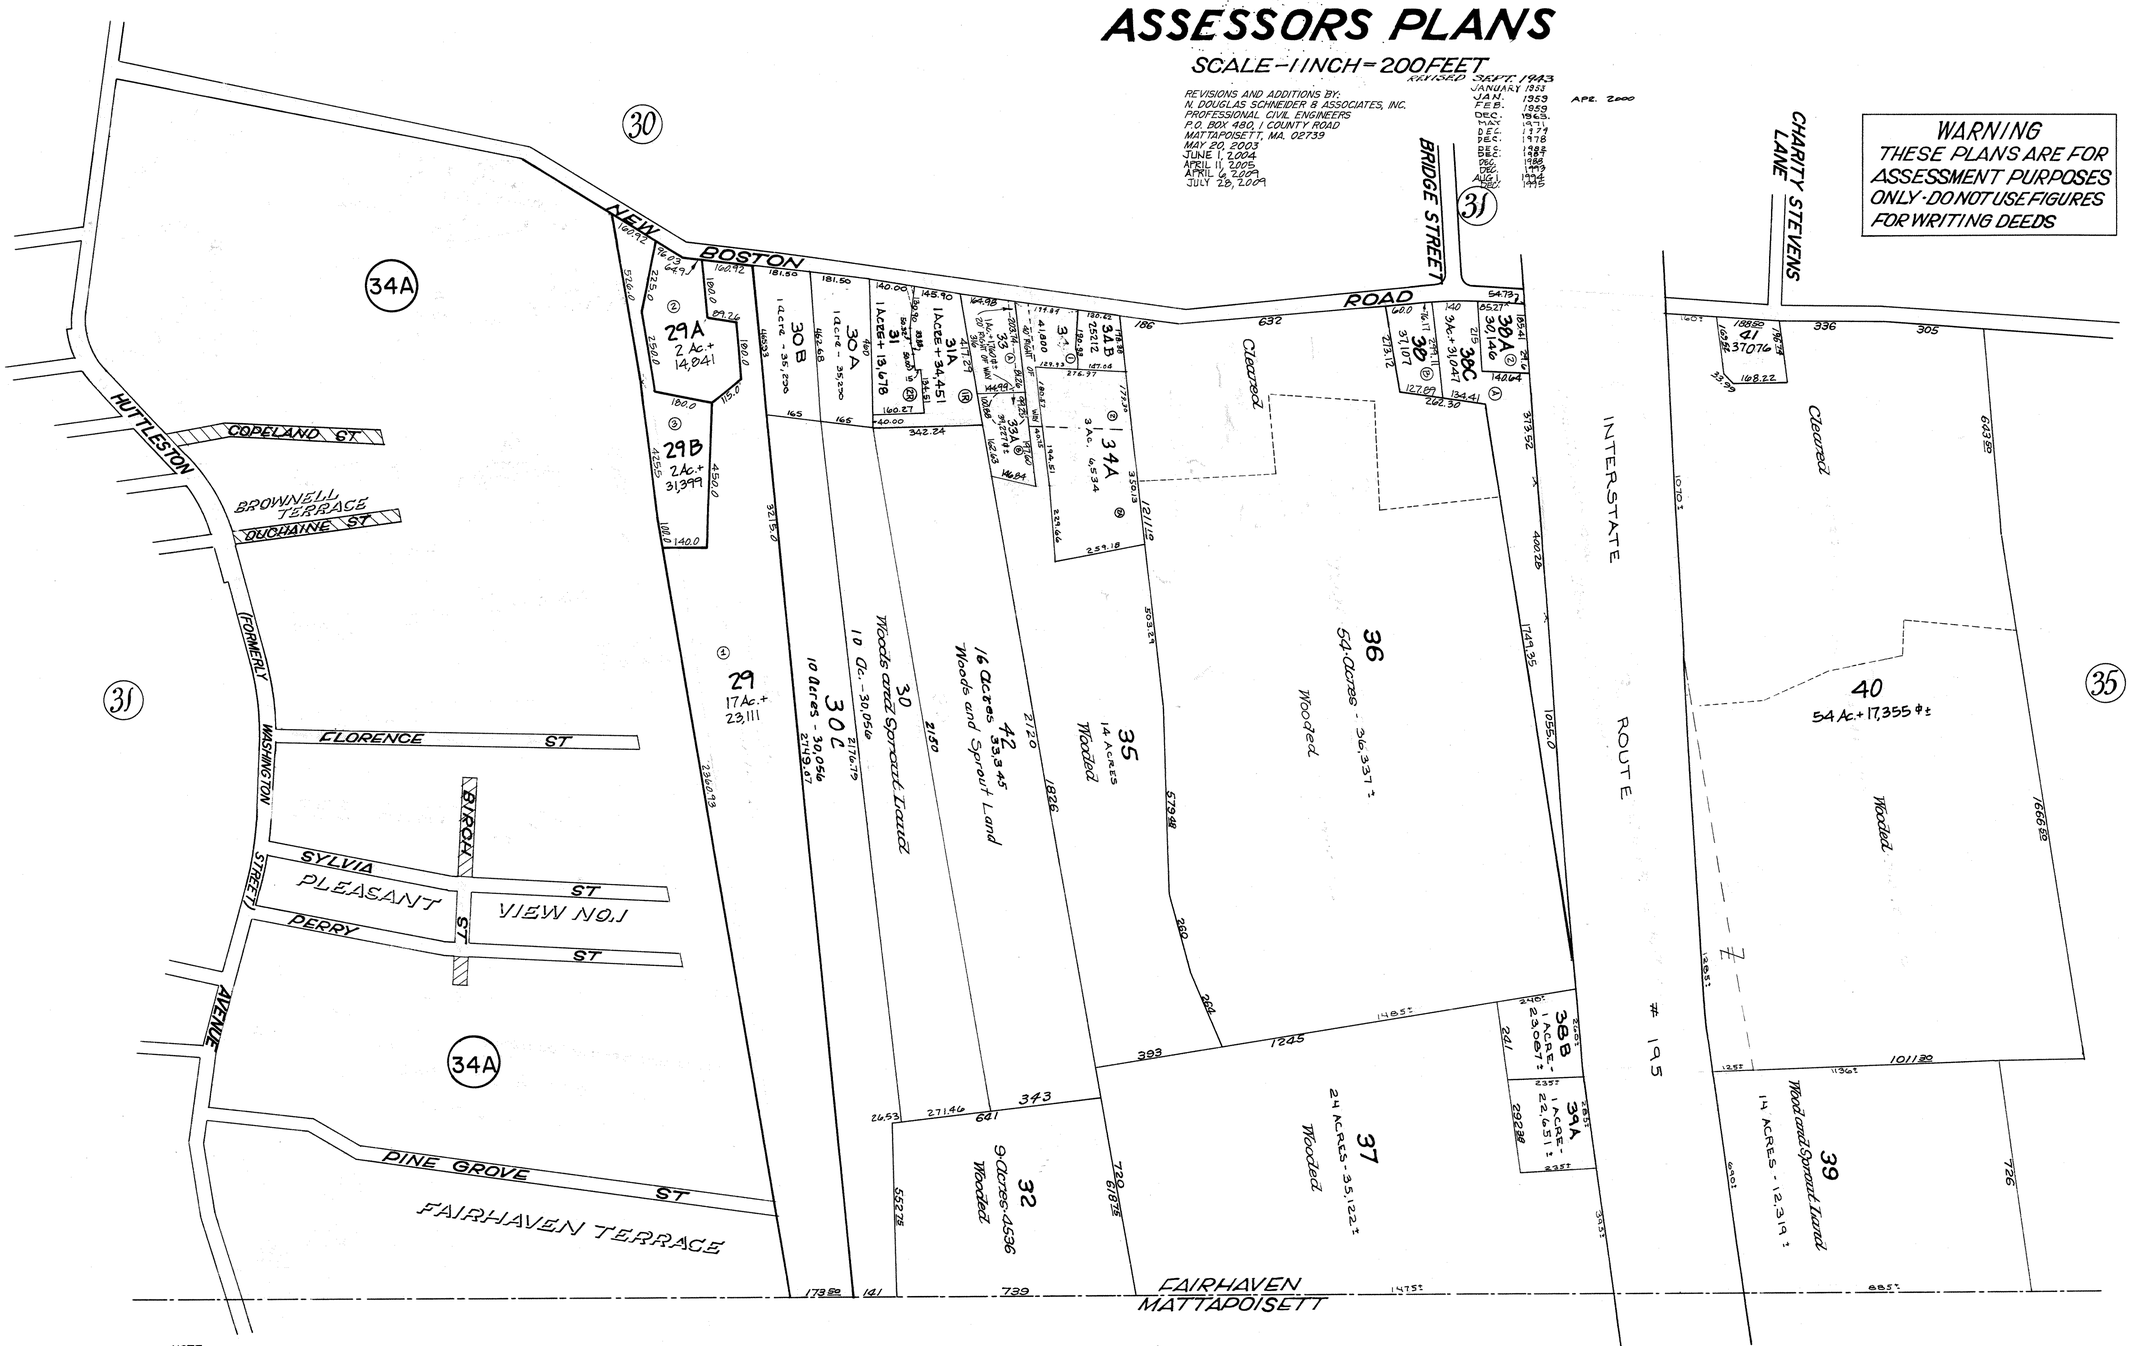

NOTE:
ROADS SHOWN WITH CROSS SECTIONAL LINES WITHIN THE STREET LAYOUT DELINEATES UNDEVELOPED (PAPER) STREETS.
DELINEATION BY THE TOWN OF FAIRHAVEN

From office of
FRANK M. METCALF
Civil Engineer and Surveyor
Rm. 25 Merchants Bk. Bldg.
New Bedford - Mass
February 14, 1925