TOWN OF FAIRHAVEN
ASSESSORS PLANS

SCALE - 1 INCH = 200 FEET

REVISIONS AND ADDITIONS MADE DEC. 1997

REVISIONS AND ADDITIONS:
N. DOUGLAS SCHNEIDER & ASSOCIATES, INC.
PROFESSIONAL CIVIL ENGINEERS
1 COUNTY ROAD, P.O. BOX 480
MATTAPOISETT, MA 02739
MAY 7, 2008
APRIL 6, 2009
MAY 21, 2015

DECEMBER 1937
MARCH 1942
JANUARY 1950.
DECEMBER 1965
DECEMBER 1969
DECEMBER 1970
DECEMBER 1974
DECEMBER 1980
DECEMBER 1981
DECEMBER 1992
APRIL 2000

WARNING
THESE PLANS ARE FOR ASSESSMENT PURPOSES ONLY - DO NOT USE FIGURES FOR WRITING DEEDS

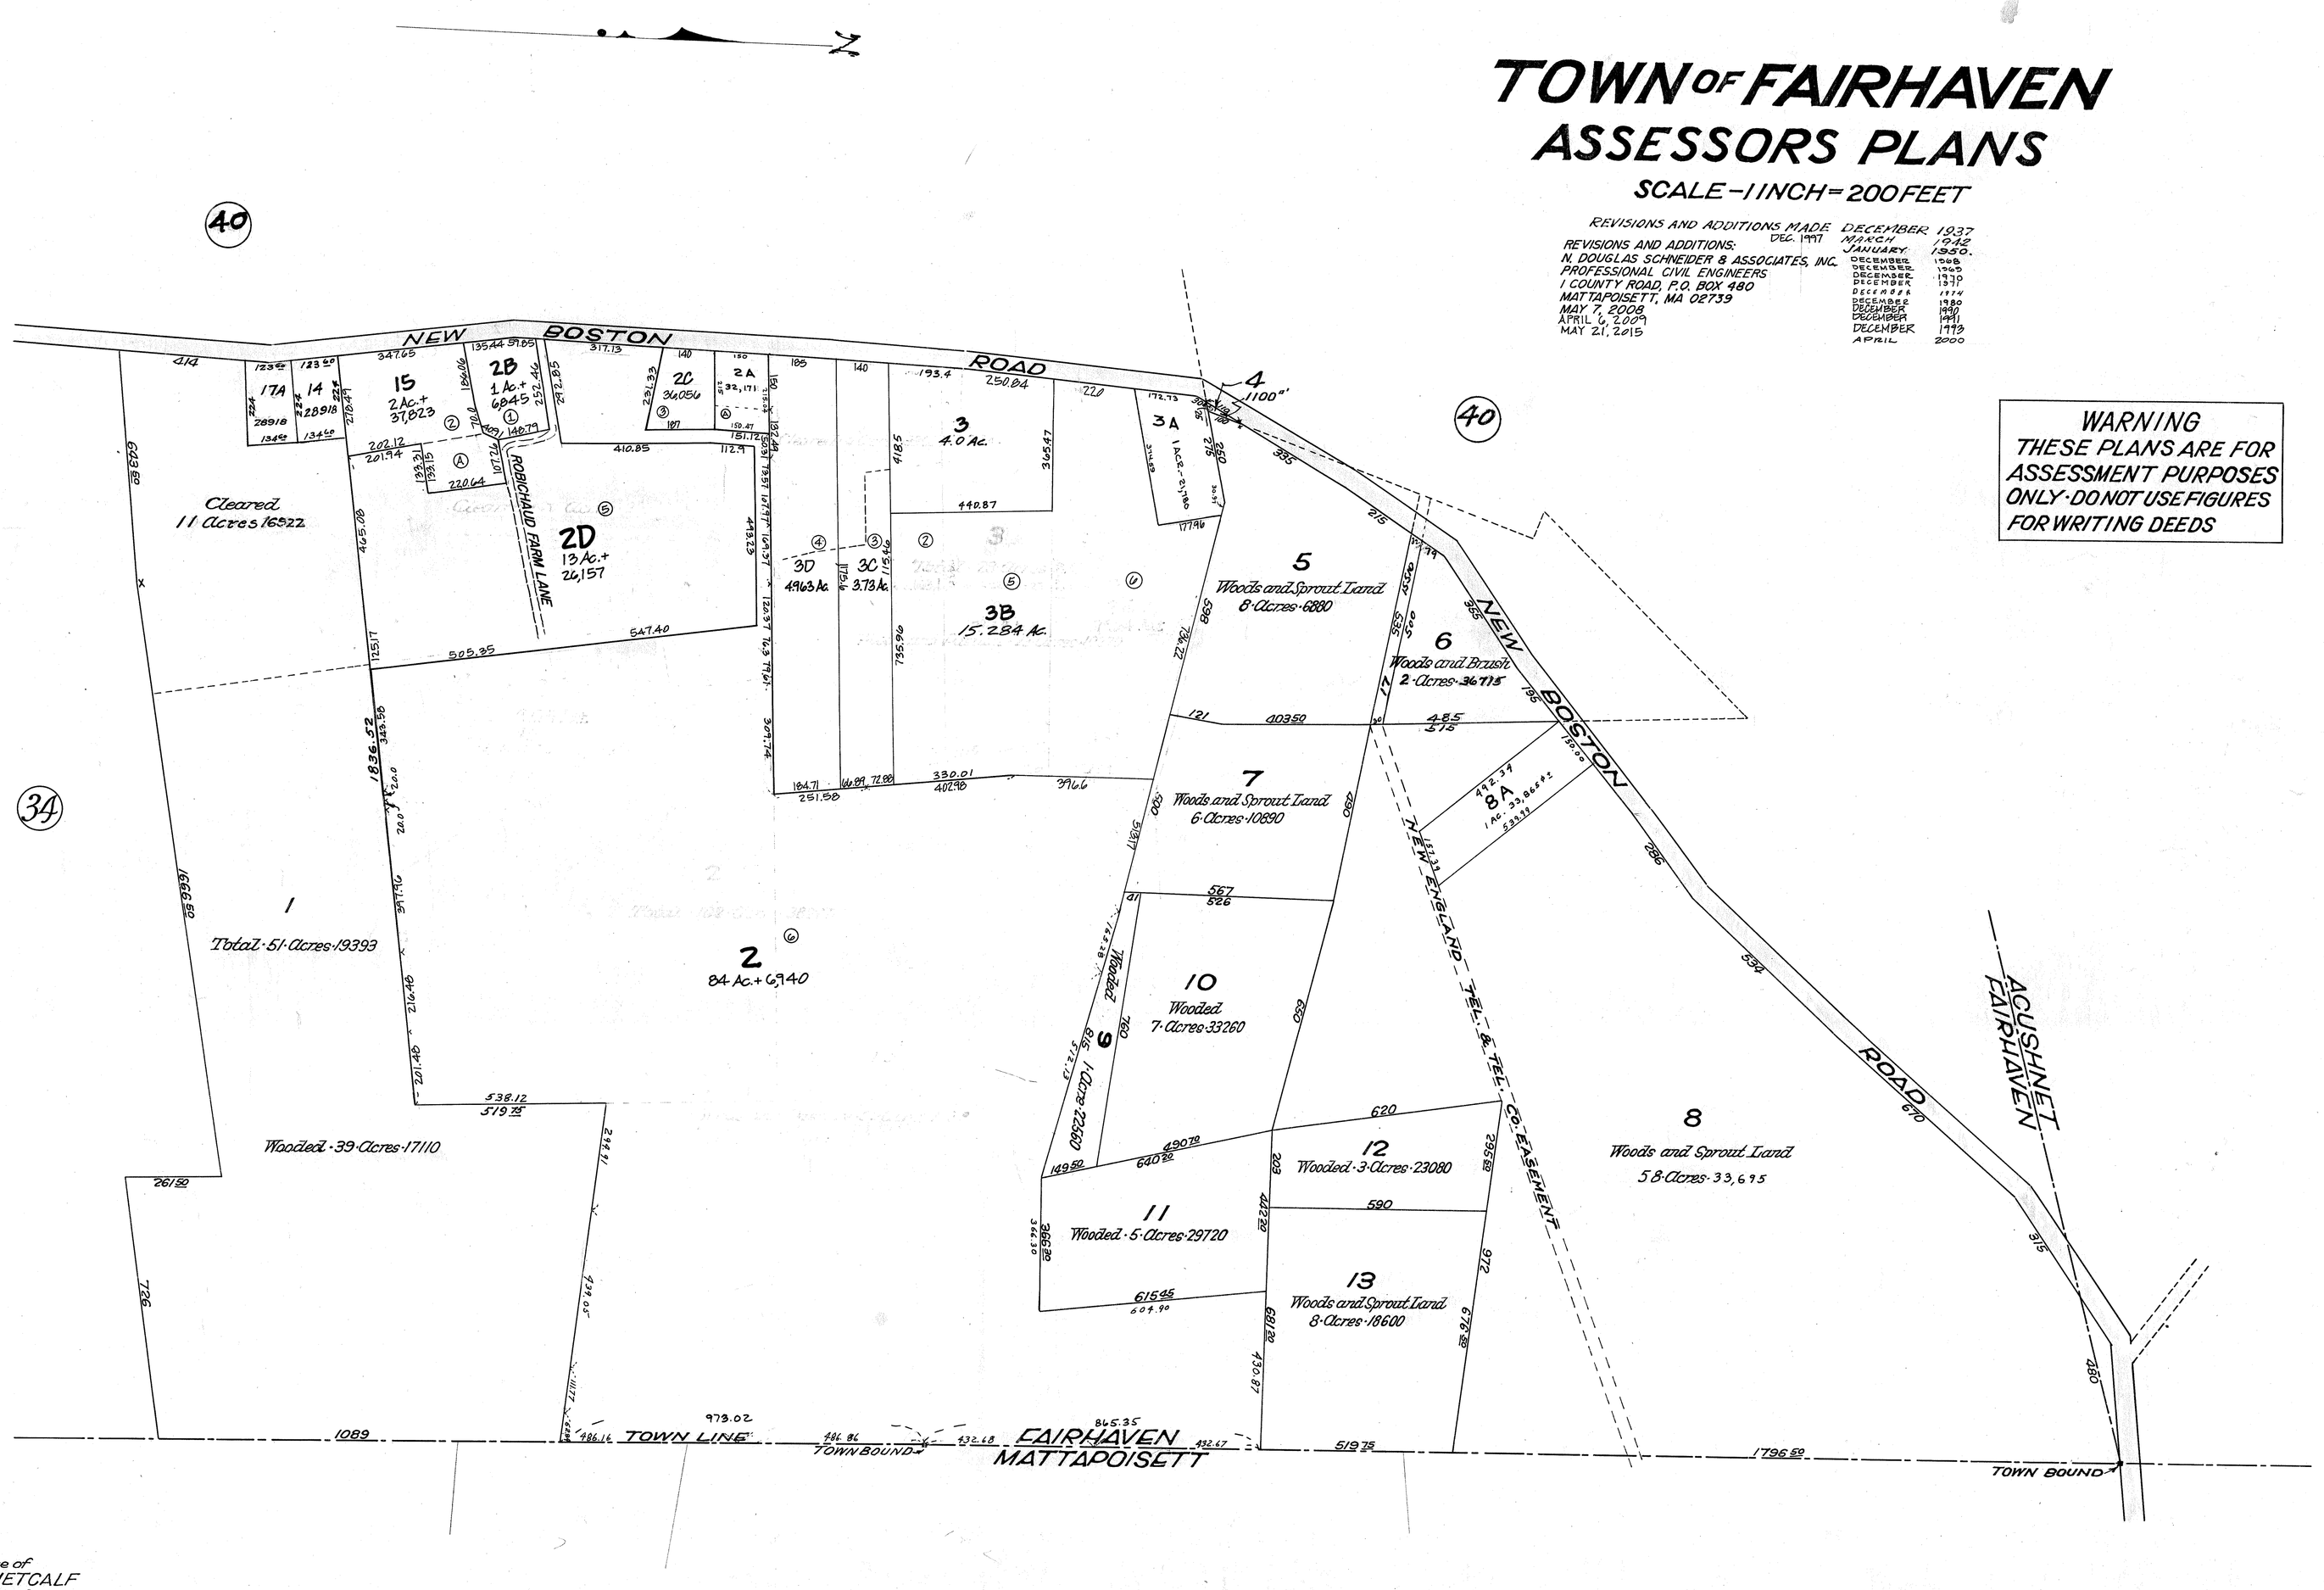

From office of
FRANK M. METCALF
Civil Engineer and Surveyor
Rm. 25 Merchants Bk. Bldg.
New Bedford - Mass
February 14 1925

35