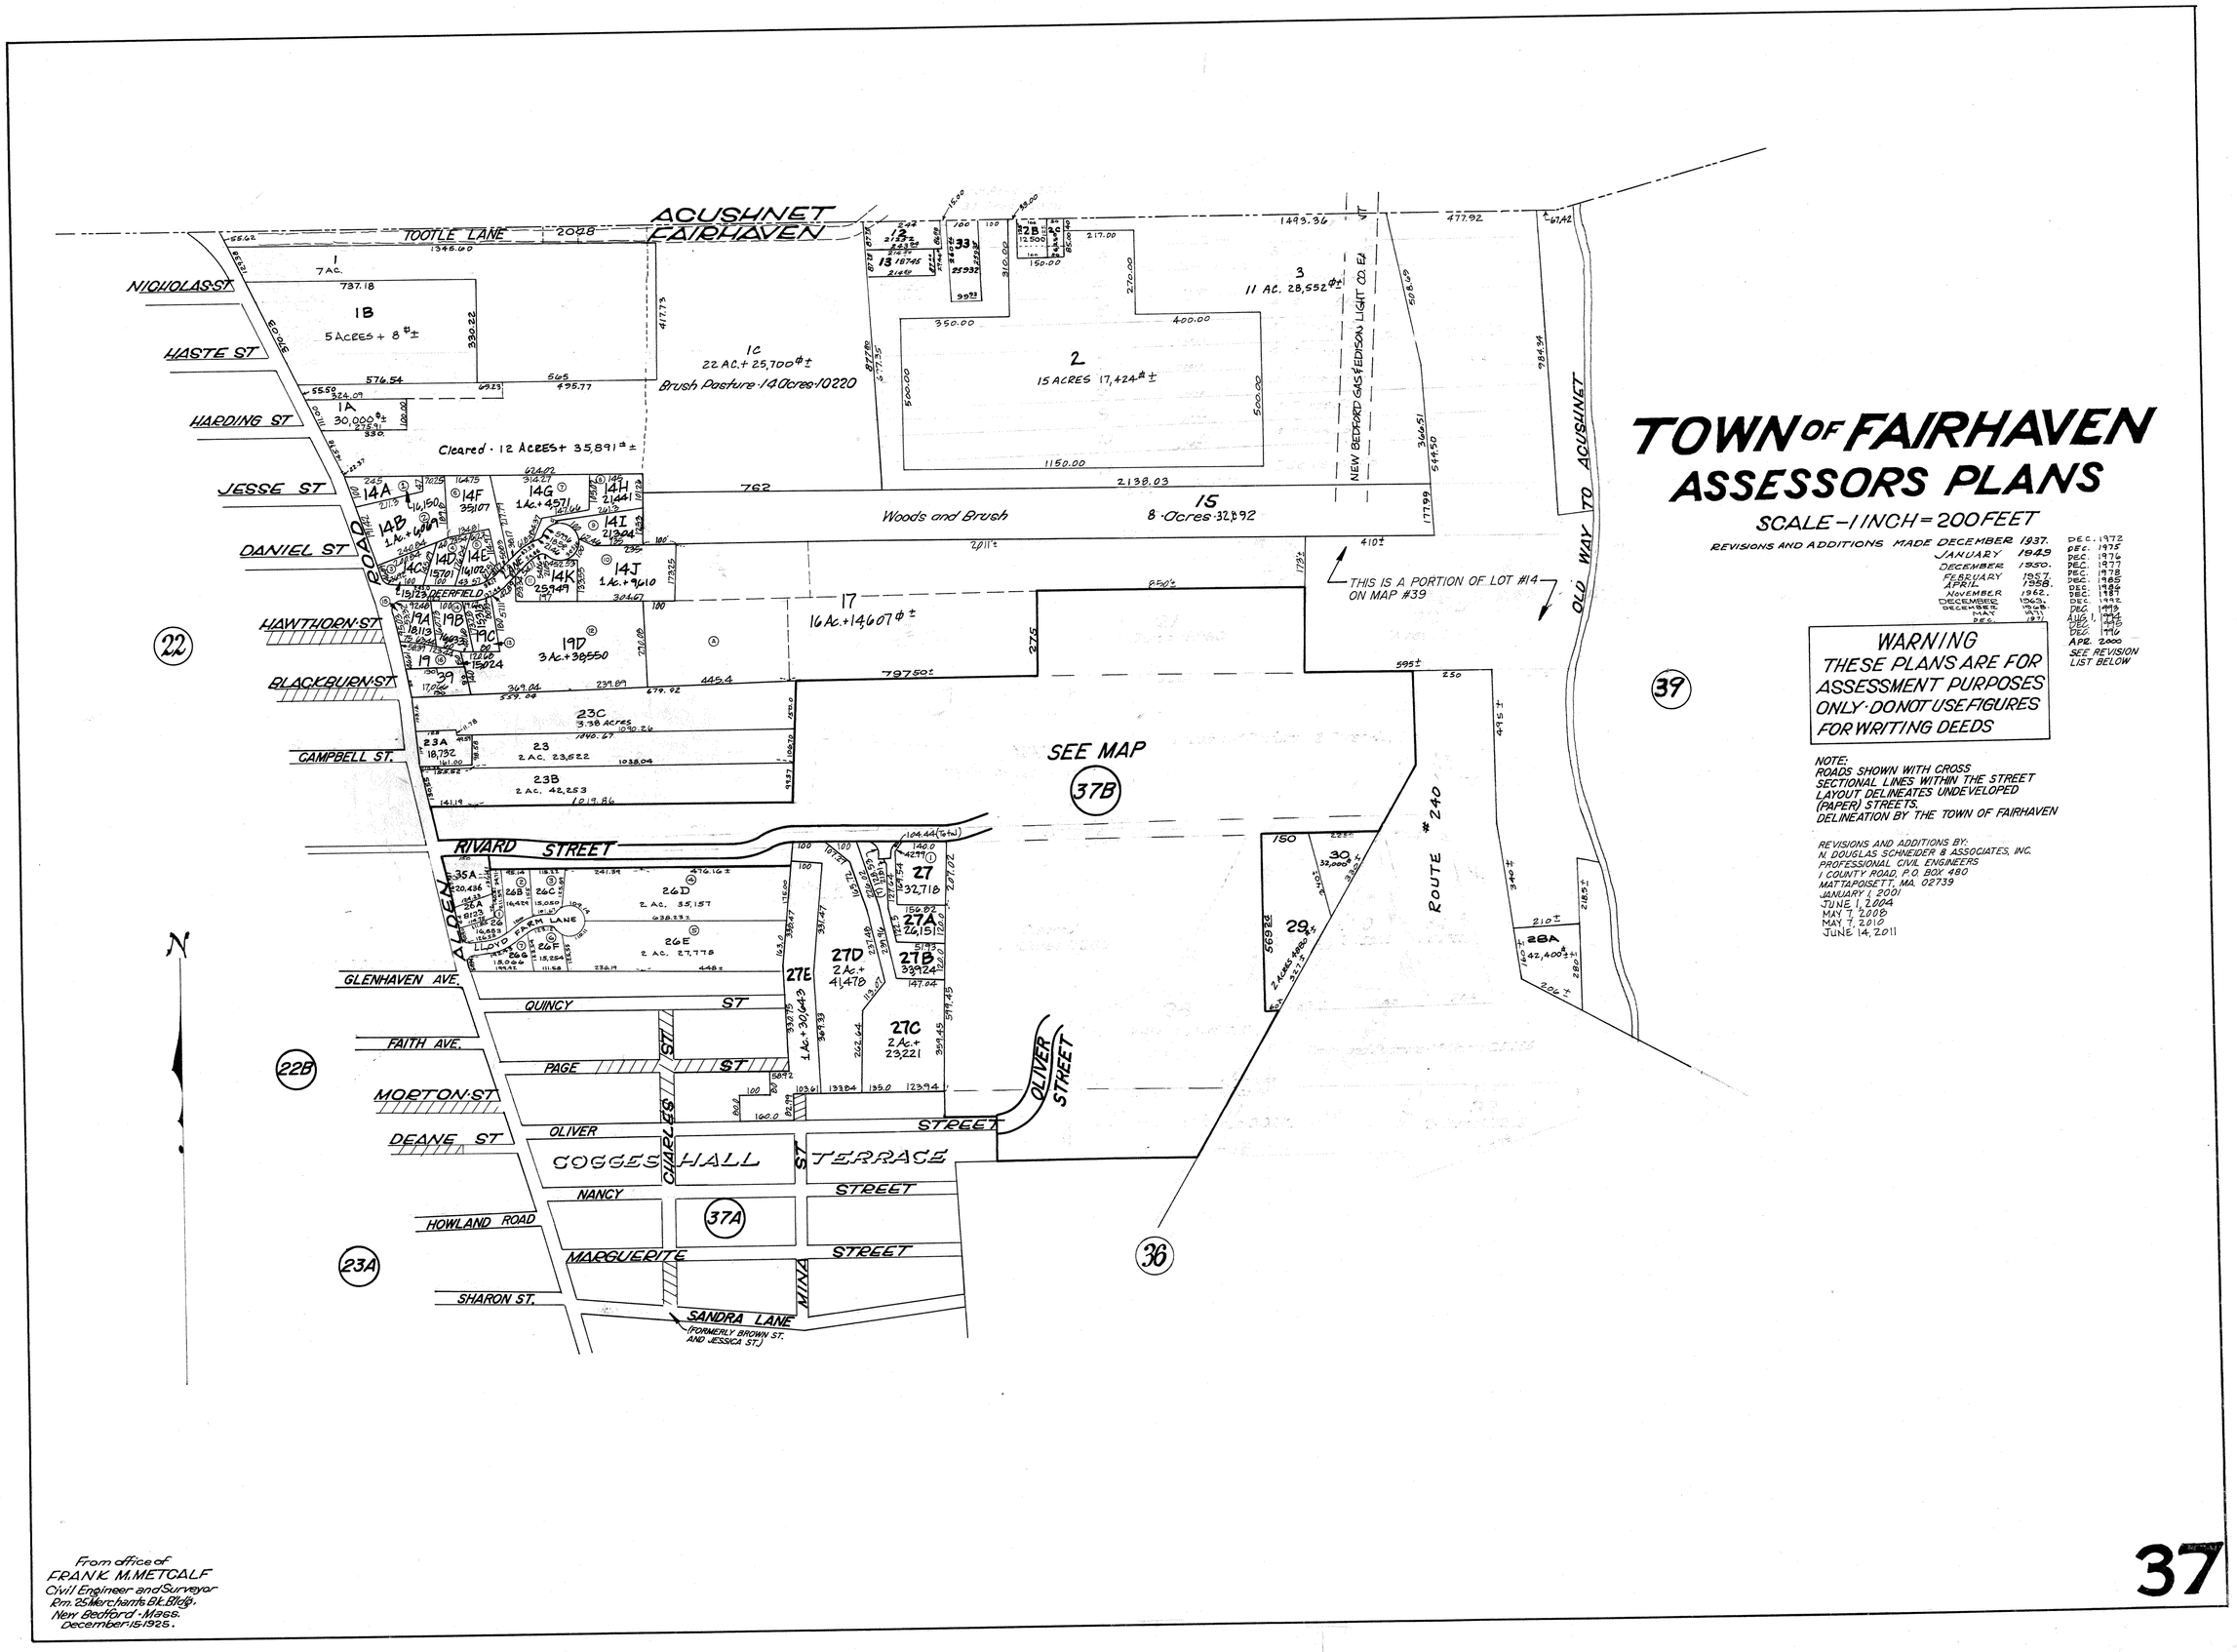

TOWN OF FAIRHAVEN ASSESSORS PLANS

SCALE – 1 INCH = 200 FEET

REVISIONS AND ADDITIONS MADE DECEMBER 1937.
JANUARY 1949
DECEMBER 1950.
FEBRUARY 1957.
APRIL 1958.
NOVEMBER 1962.
DECEMBER 1963.
DECEMBER 1968.
MAY 1971
DEC.

DEC. 1972
DEC. 1975
DEC. 1976
DEC. 1977
DEC. 1978
DEC. 1985
DEC. 1989
DEC. 1992
DEC. 1992
DEC. 1993
AUG. 1, 1994
DEC. 1995
DEC. 1996
APR. 2000
SEE REVISION LIST BELOW

WARNING
THESE PLANS ARE FOR ASSESSMENT PURPOSES ONLY · DO NOT USE FIGURES FOR WRITING DEEDS

NOTE:
ROADS SHOWN WITH CROSS SECTIONAL LINES WITHIN THE STREET LAYOUT DELINEATES UNDEVELOPED (PAPER) STREETS.
DELINEATION BY THE TOWN OF FAIRHAVEN

REVISIONS AND ADDITIONS BY:
N. DOUGLAS SCHNEIDER & ASSOCIATES, INC.
PROFESSIONAL CIVIL ENGINEERS
1 COUNTY ROAD, P.O. BOX 480
MATTAPOISETT, MA. 02739
JANUARY 1, 2001
JUNE 1, 2004
MAY 7, 2008
MAY 7, 2010
JUNE 14, 2011

From office of
FRANK M. METCALF
Civil Engineer and Surveyor
Rm. 25 Merchants Bk. Bldg.
New Bedford · Mass.
December 15 1925.

37