PLAN OF COGGESHALL TERRACE

FAIRHAVEN MASS

OWNED BY

JOSEPH O PAQUETTE · TRUSTEE

JUNE-1912

REVISIONS AND ADDITIONS MADE DECEMBER 1937.
DEC 1992

DECEMBER 1963.
DECEMBER 1968
DECEMBER 1979
DECEMBER 1980
DECEMBER 1983
DECEMBER 1986
DECEMBER 1989
DECEMBER 1992
AUGUST 1994
DECEMBER 1995

REVISIONS AND ADDITIONS BY:
N. DOUGLAS SCHNEIDER & ASSOCIATES, INC.
PROFESSIONAL CIVIL ENGINEERS
P.O. BOX 480, 1 COUNTY ROAD
MATTAPOISETT, MA. 02739
REVISED:
MAY 20, 2003
JUNE 1, 2004
JUNE 19, 2006
MAY 7, 2010
JUNE 14, 2011

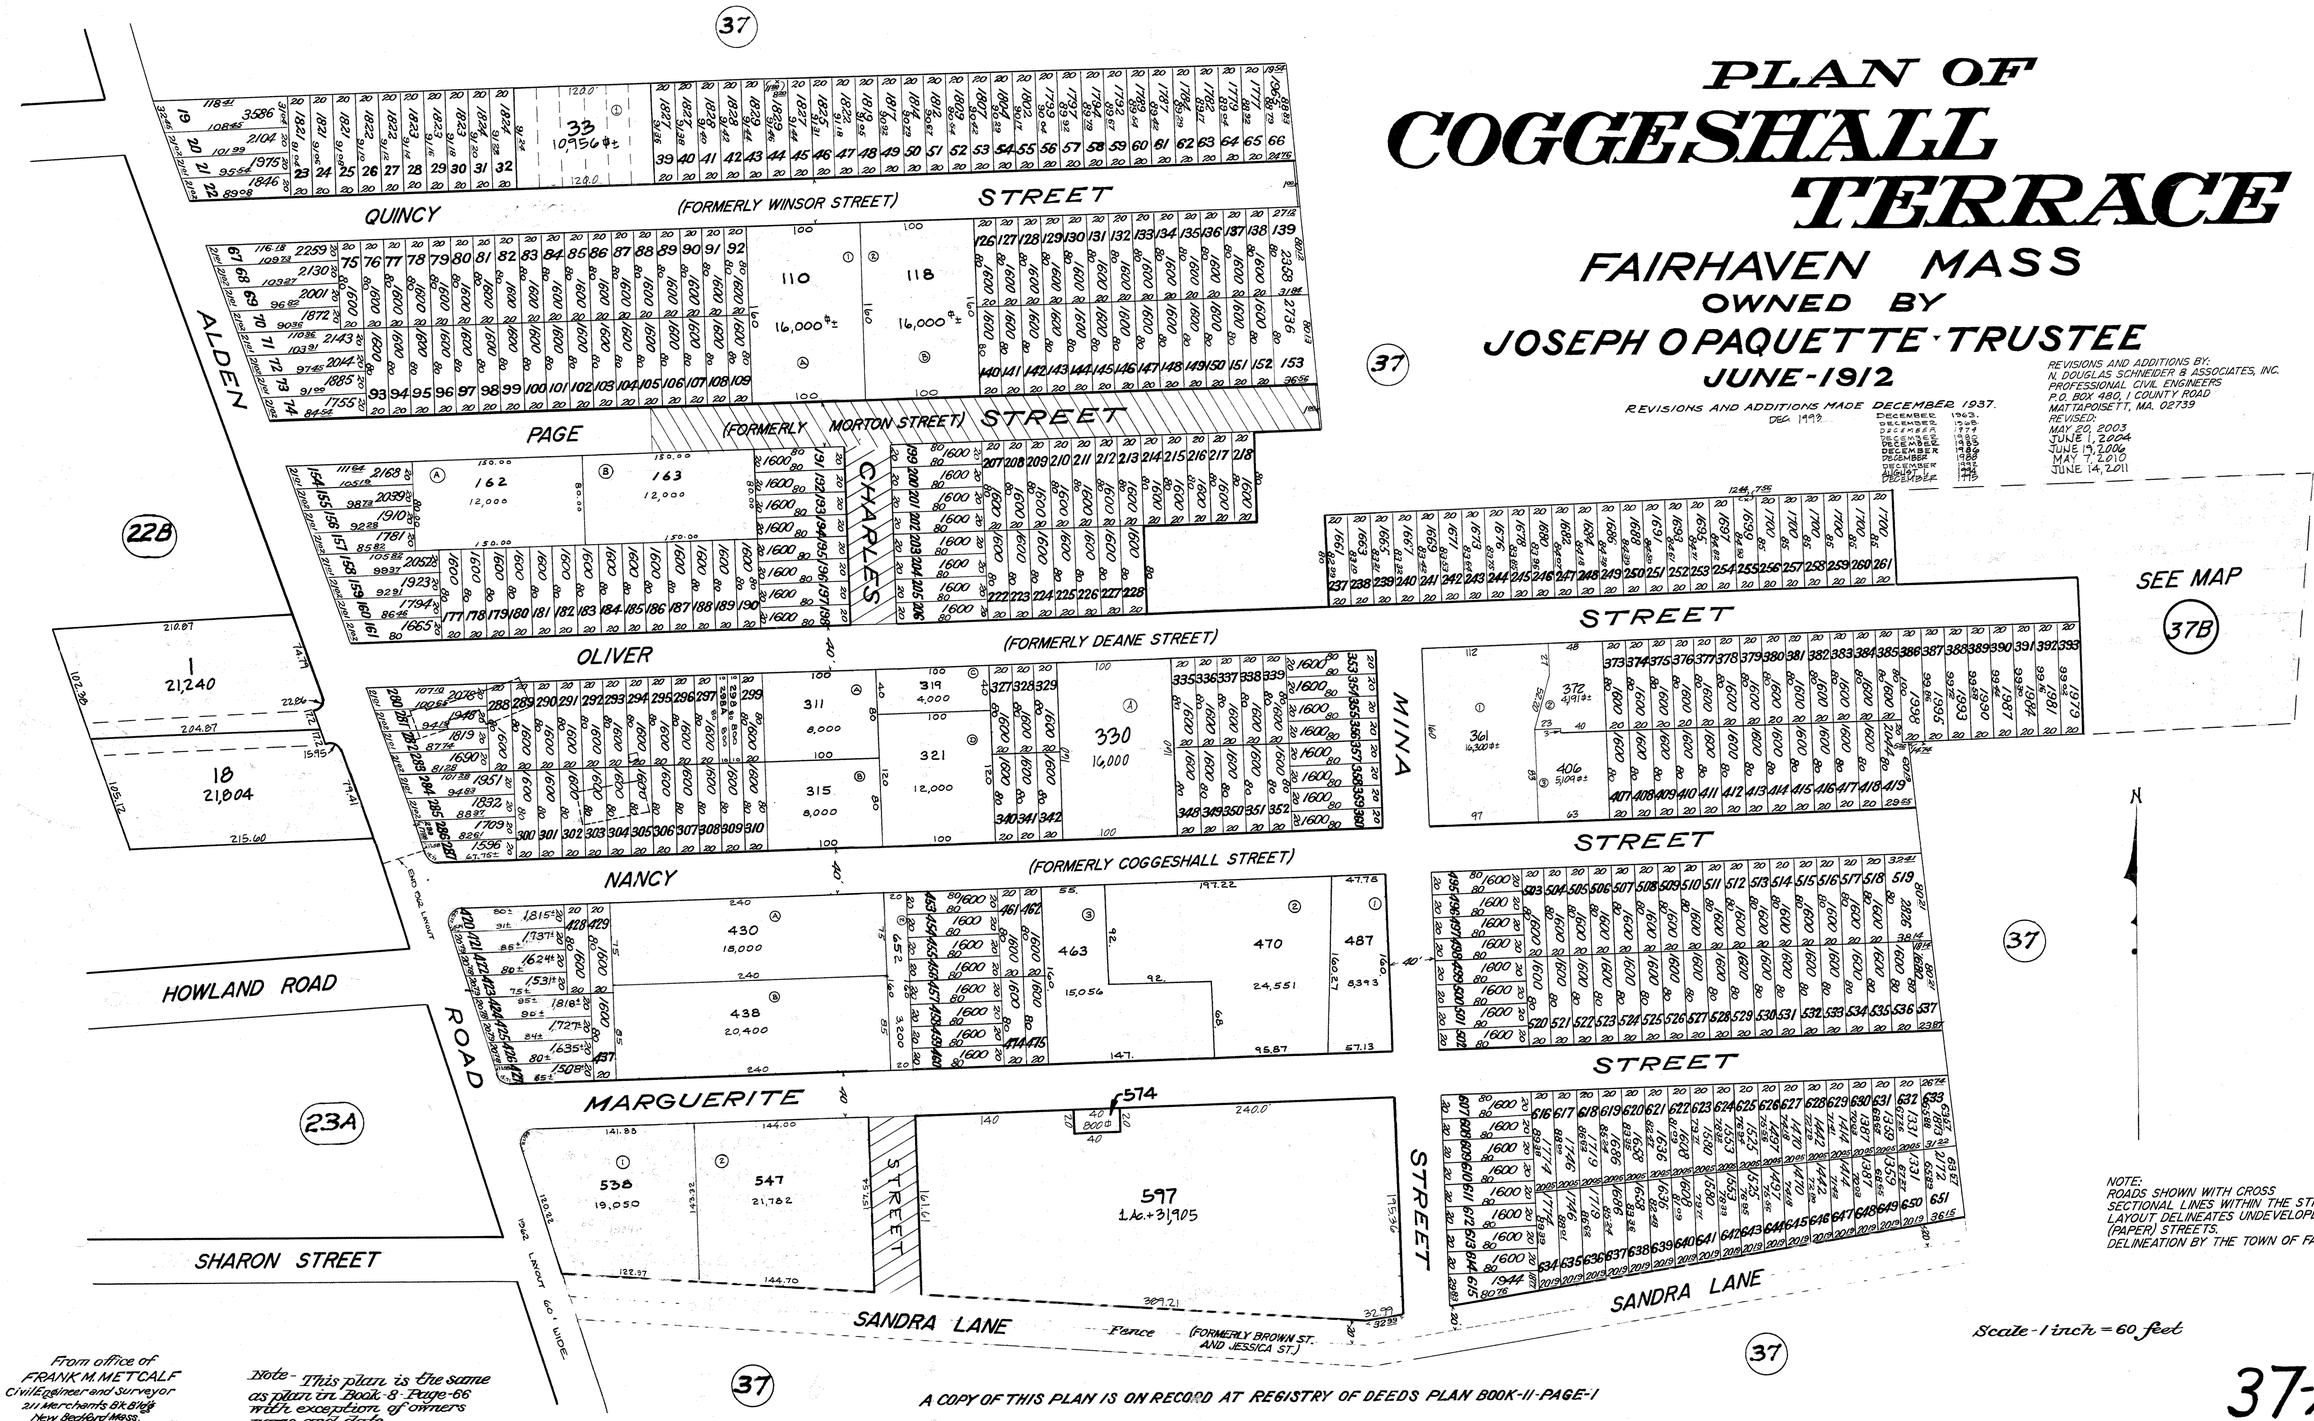

NOTE:
ROADS SHOWN WITH CROSS SECTIONAL LINES WITHIN THE STREET LAYOUT DELINEATES UNDEVELOPED (PAPER) STREETS.
DELINEATION BY THE TOWN OF FAIRHAVEN

Scale - 1 inch = 60 feet

From office of
FRANK M. METCALF
Civil Engineer and Surveyor
211 Merchants Bk. Bldg.
New Bedford Mass.
Oct-18-1911.
June 26-1912.

Note - This plan is the same as plan in Book-8-Page-66 with exception of owners name and date.

A COPY OF THIS PLAN IS ON RECORD AT REGISTRY OF DEEDS PLAN BOOK-11-PAGE-1

37-A