TOWN OF FAIRHAVEN
ASSESSORS PLANS

SCALE – 1 INCH = 200 FEET

REVISIONS AND ADDITIONS MADE DECEMBER 1937
" " " " " MARCH 1942
" " " " " JANUARY 1949
" " " " " JANUARY 1950
" " " " " NOVEMBER 1961
JANUARY 1966
DECEMBER 1970
MAY 1971
DEC. 1972
DEC. 1974
DEC. 1976
DEC. 1977
DEC. 1980
DEC. 1985
DEC. 1986
DEC. 1989
DEC. 1993
AUG. 1, 1994
DEC. 1994
DEC. 1995
DEC. 1996

REVISIONS AND ADDITIONS BY:
N. DOUGLAS SCHNEIDER & ASSOCIATES, INC.
PROFESSIONAL CIVIL ENGINEERS
1 COUNTY ROAD, P.O. BOX 480
MATTAPOISETT, MA. 02739

JUNE 1, 2004
JUNE 19, 2004
DEC. 15, 2006
JUNE 30, 2007

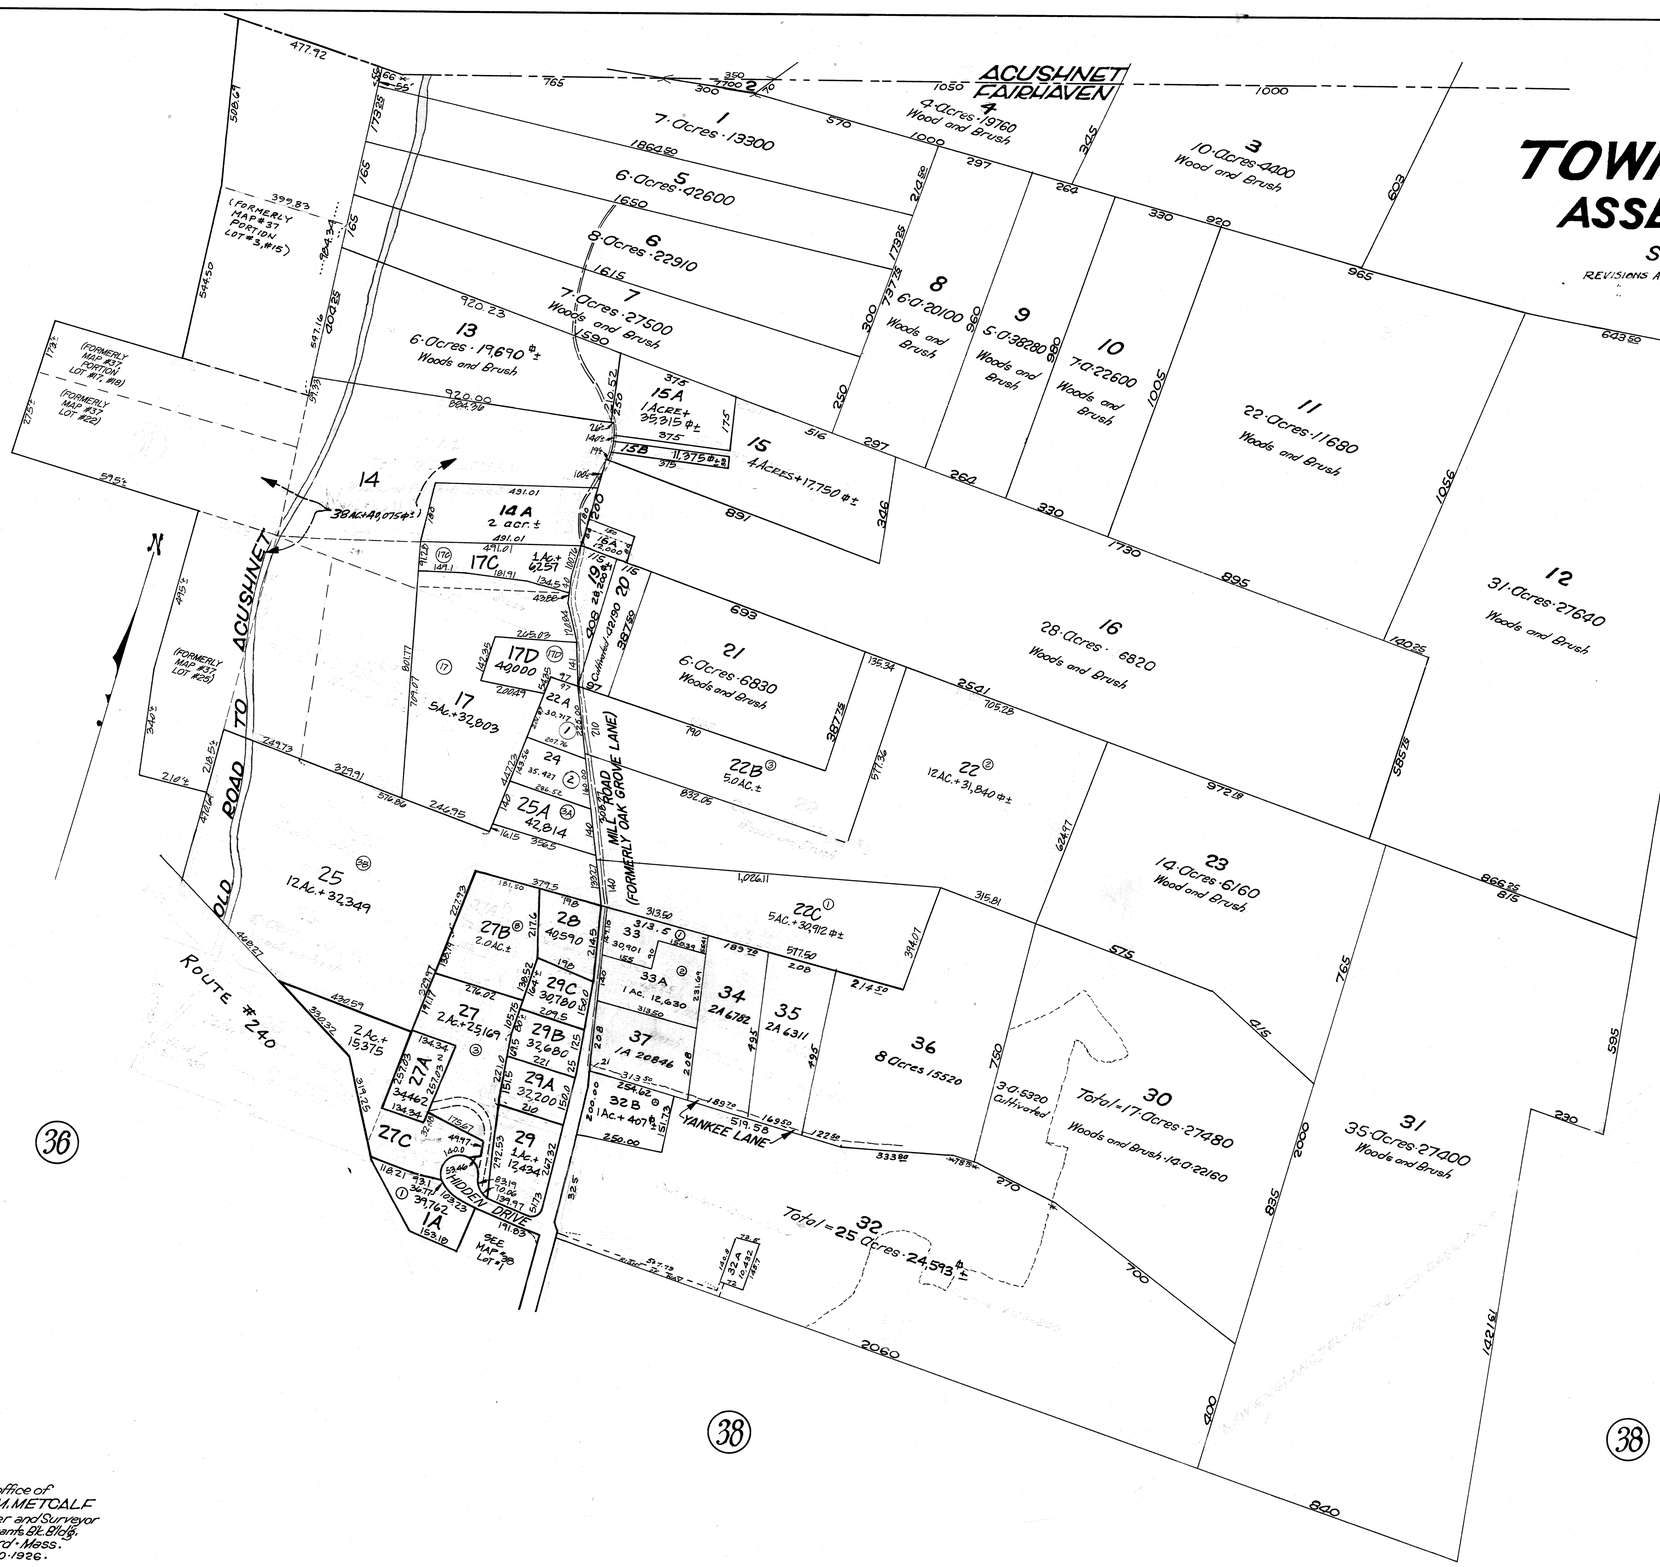

WARNING
THESE PLANS ARE FOR ASSESSMENT PURPOSES ONLY · DO NOT USE FIGURES FOR WRITING DEEDS

From office of
FRANK M. METCALF
Civil Engineer and Surveyor
Rm. 25 Merchants Nat. Bldg.
New Bedford · Mass.
April · 30 · 1926.