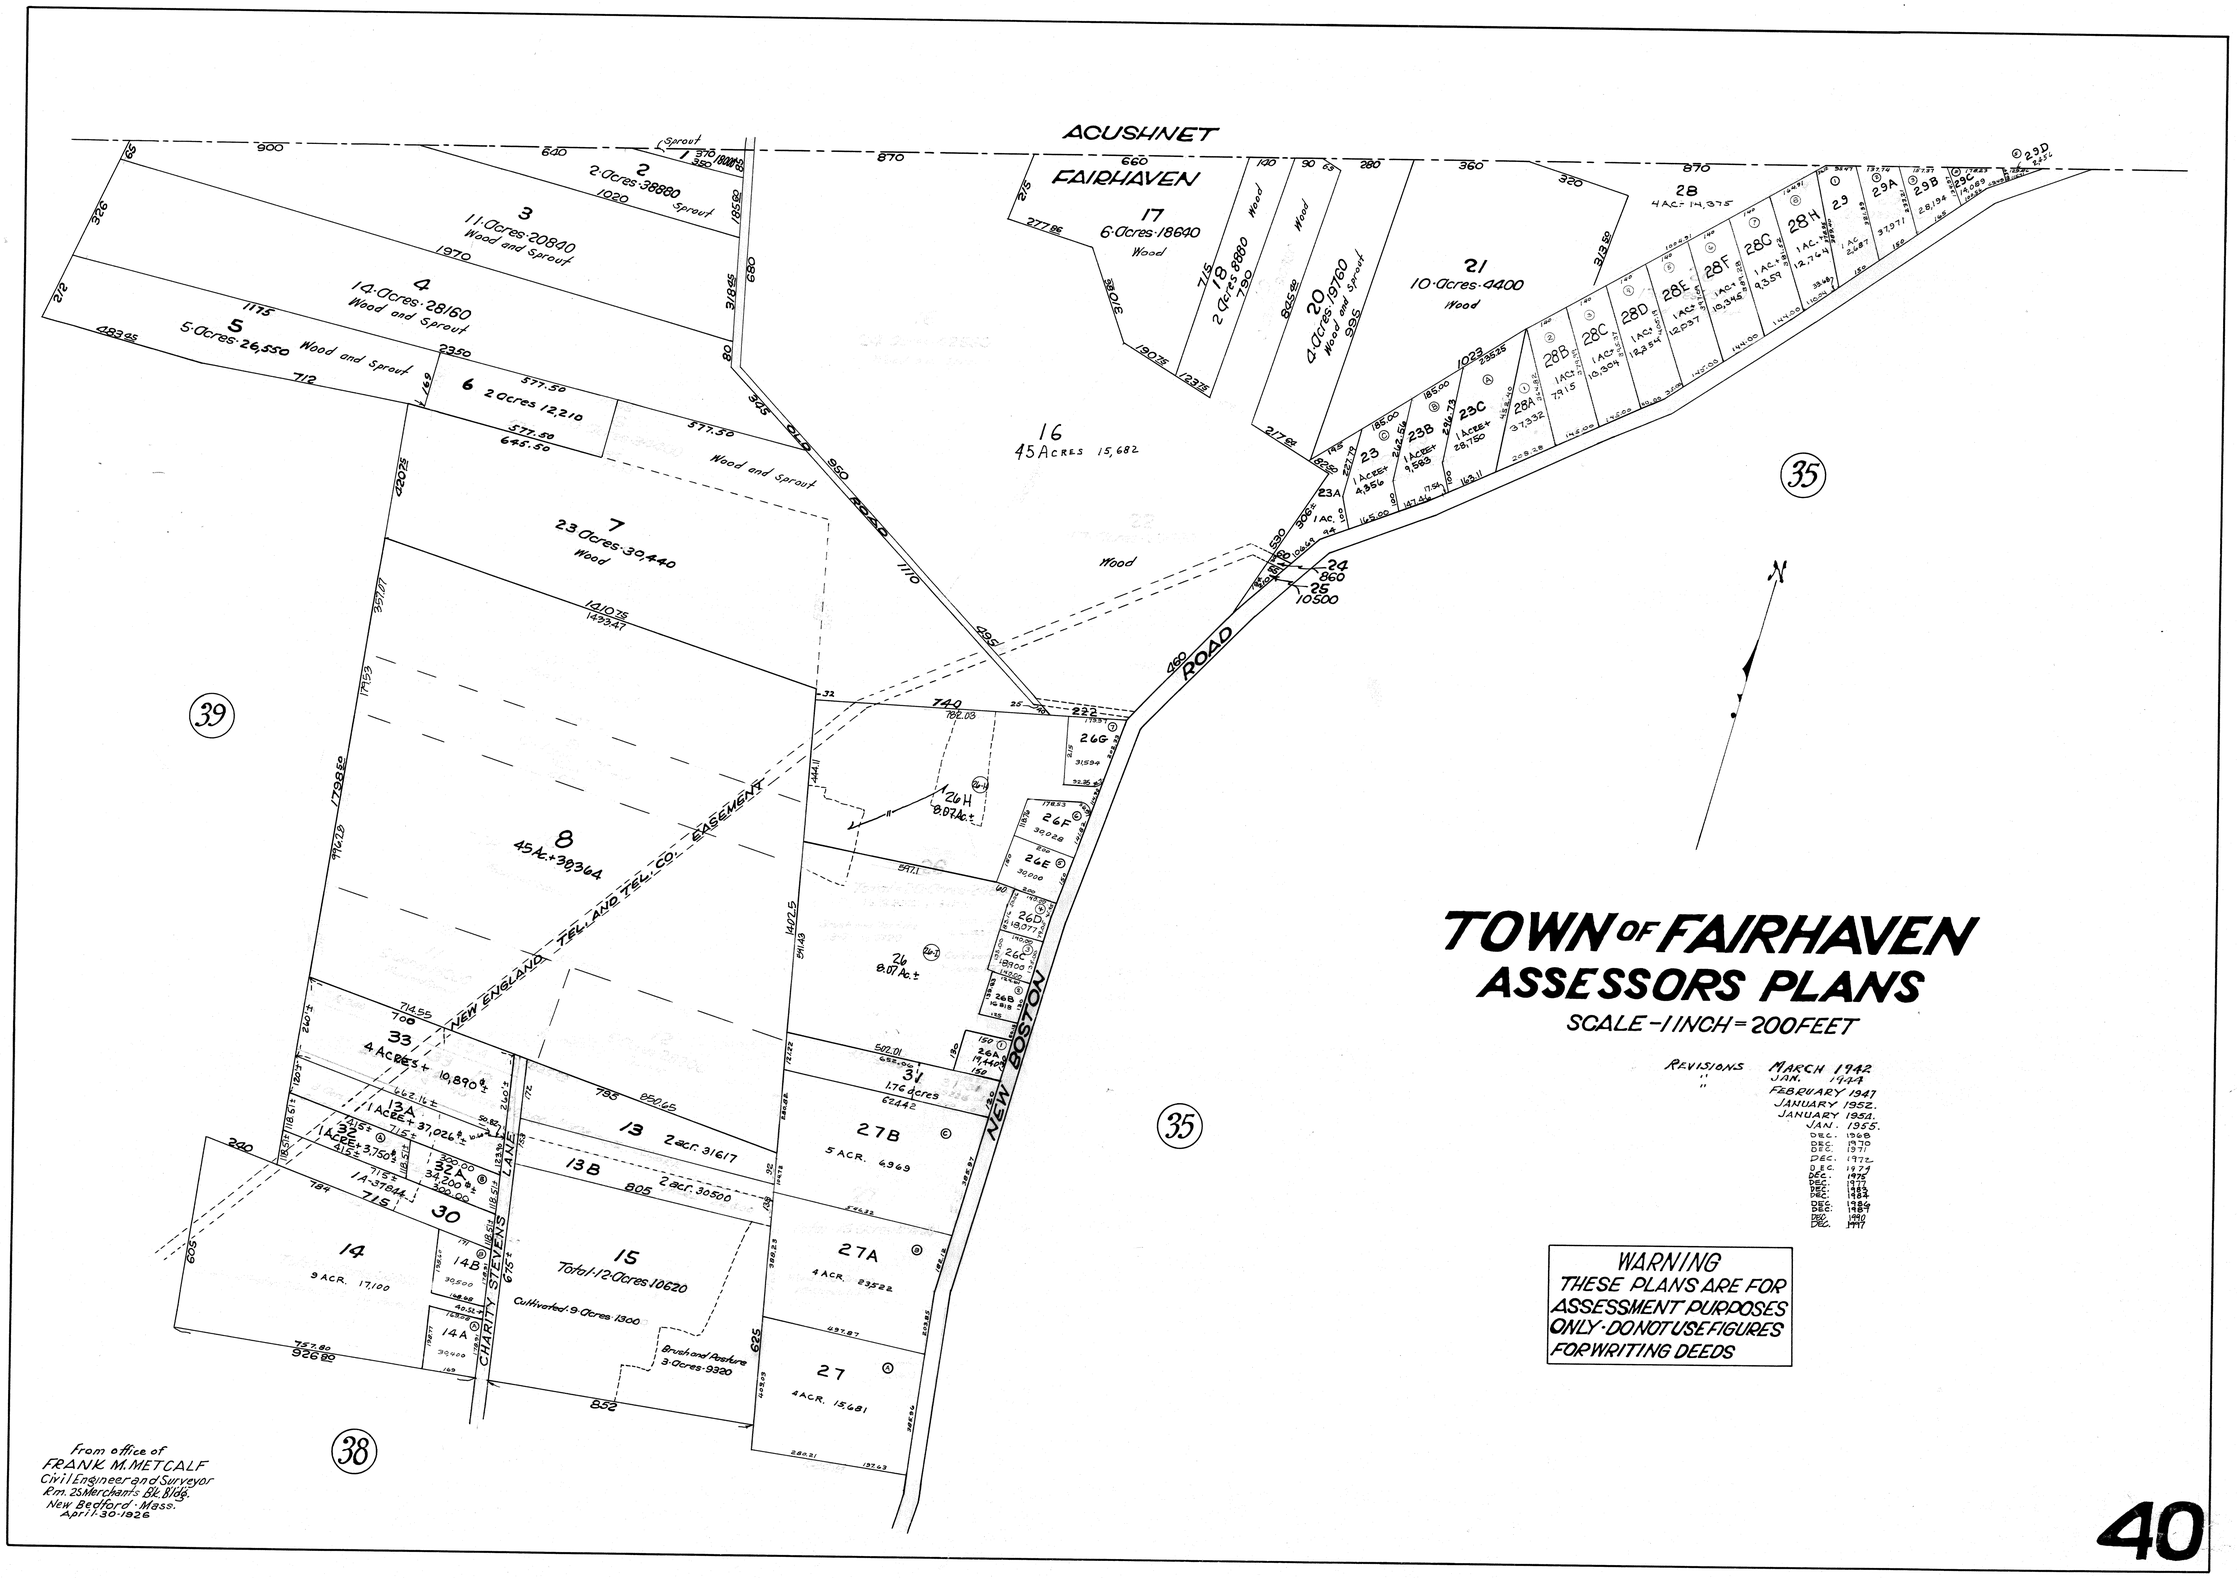

TOWN OF FAIRHAVEN
ASSESSORS PLANS

SCALE - 1 INCH = 200 FEET

REVISIONS MARCH 1942
" JAN. 1944
" FEBRUARY 1947
JANUARY 1952.
JANUARY 1954.
JAN. 1955.
DEC. 1968
DEC. 1970
DEC. 1971
DEC. 1972
DEC. 1974
DEC. 1975
DEC. 1978
DEC. 1983
DEC. 1984
DEC. 1989
DEC. 1990
DEC. 1997

WARNING
THESE PLANS ARE FOR ASSESSMENT PURPOSES ONLY - DO NOT USE FIGURES FOR WRITING DEEDS

From office of
FRANK M. METCALF
Civil Engineer and Surveyor
Rm. 25 Merchants Bk. Bldg.
New Bedford - Mass.
April 30 - 1926