TOWN OF FAIRHAVEN
ASSESSORS PLANS
SCALE - 1 INCH = 200 FEET

REVISIONS AND ADDITIONS MADE DECEMBER 1937.
REVISIONS AND ADDITIONS MADE TO JANUARY 6, 1939
" " " " MARCH 1945
" " " " FEB., 1947
" " " " JAN. 1949.
" " " " JAN. 1951.
" " " " JAN. 1952.
" " " " FEB. 1953
" " " " JAN. 1955.
" " " " APR. 1956.
" " " " JUNE 1958.
" " " " JAN. 1961.
" " " " JAN. 1966.
" " " " DEC. 1968
" " " " DEC. 1970
" " " " DEC. 1975
" " " " DEC. 1976
" " " " DEC. 1977
" " " " DEC. 1978
" " " " DEC. 1985
" " " " DEC. 1988
" " " " DEC. 1990
" " " " JULY 1992
" " " " DEC. 1992
" " " " DEC. 1993
" " " " JAN 1994
" " " " DEC. 1994
" " " " DEC. 1995
" " " " APRIL 1996
" " " " DEC. 1996
SEE NEW REVISION LIST ABOVE-LEFT

REVISIONS AND ADDITIONS BY:
N. DOUGLAS SCHNEIDER & ASSOCIATES, INC.
PROFESSIONAL CIVIL ENGINEERS
1 COUNTY ROAD, P.O. BOX 930
MATTAPOISETT, MA. 02739
JUNE 1, 2002
APRIL 11, 2005
JUNE 19, 2006
MAY 7, 2008
MAY 7, 2010

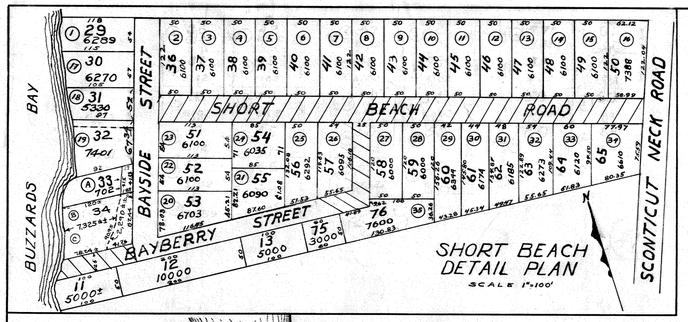

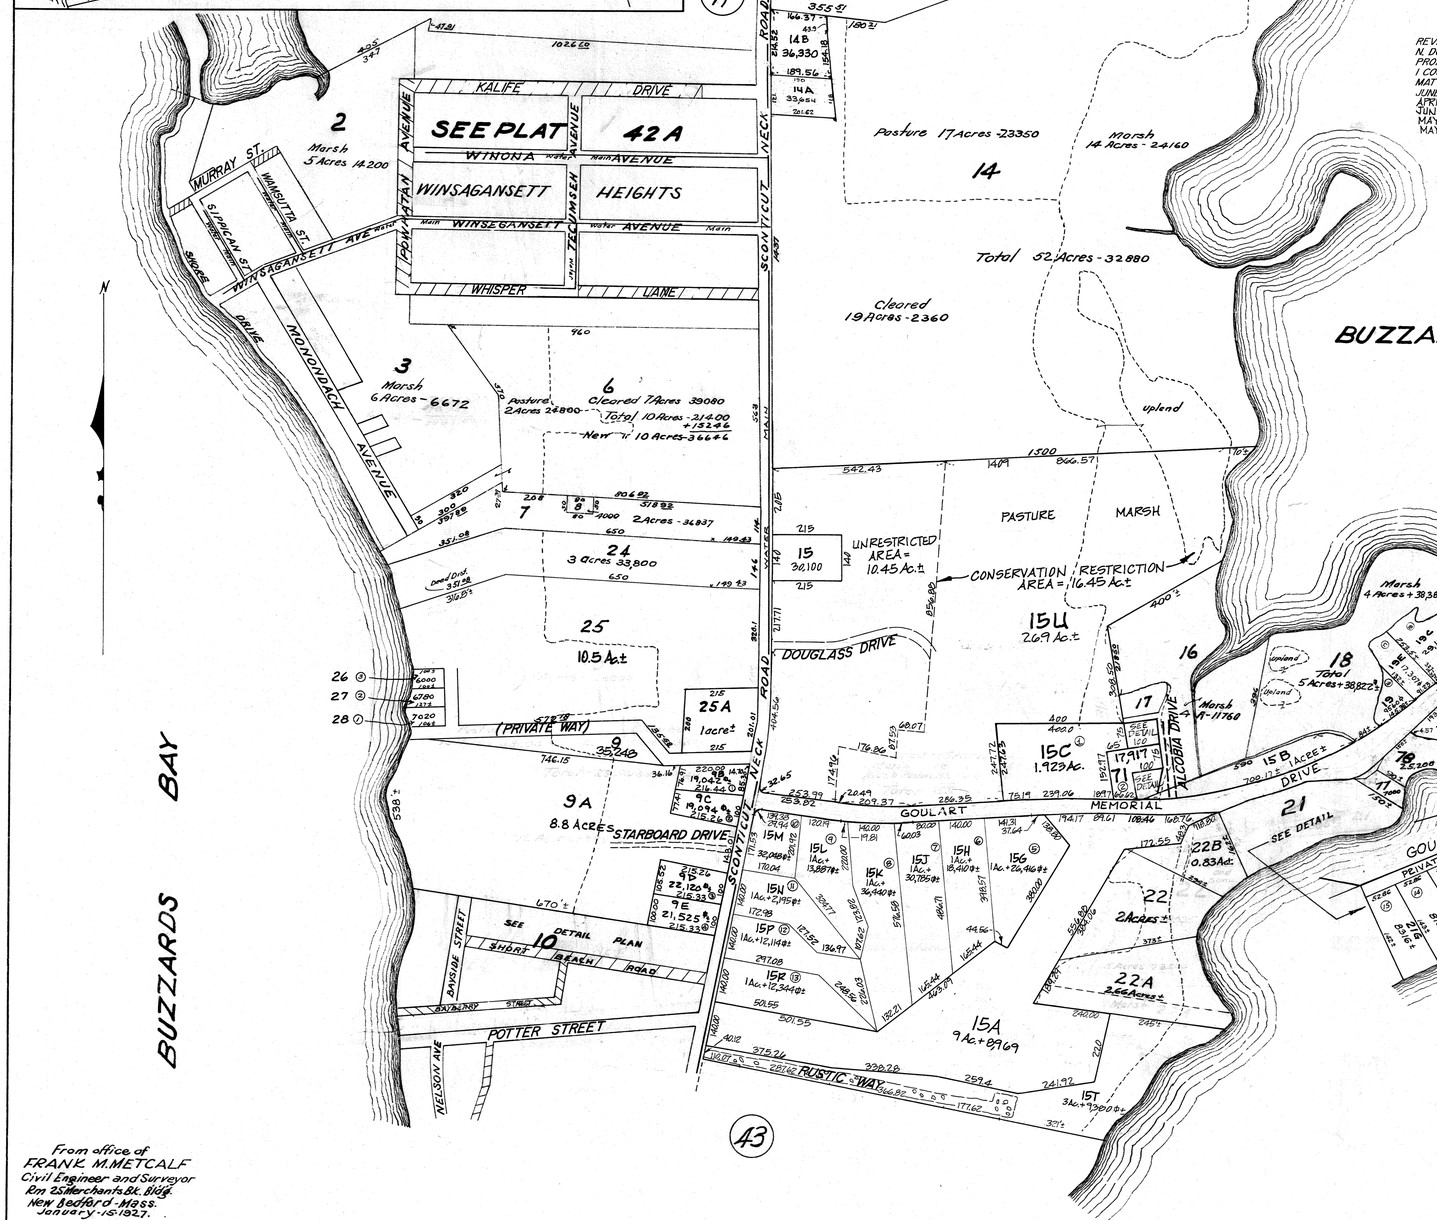

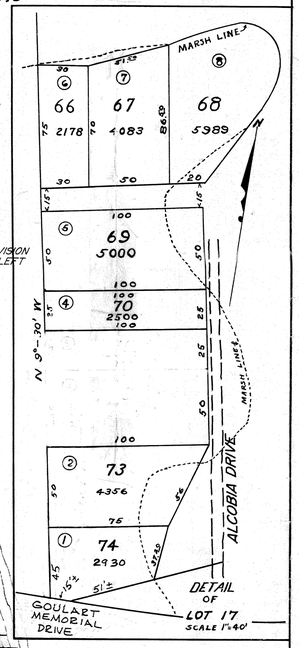

WARNING
THESE PLANS ARE FOR ASSESSMENT PURPOSES ONLY - DO NOT USE FIGURES FOR WRITING DEEDS

NOTE:
ROADS SHOWN WITH CROSS SECTIONAL LINES WITHIN THE STREET LAYOUT DELINEATES UNDEVELOPED (PAPER) STREETS.
DELINEATION BY THE TOWN OF FAIRHAVEN

From office of
FRANK M. METCALF
Civil Engineer and Surveyor
Rm 25 Merchants Bk. Bldg.
New Bedford - Mass.
January 15 1927.

41 43

42