SUBDIVISION of SECTION "A"
of WEST ISLAND
LAND COURT
REGISTRATION No. 7432

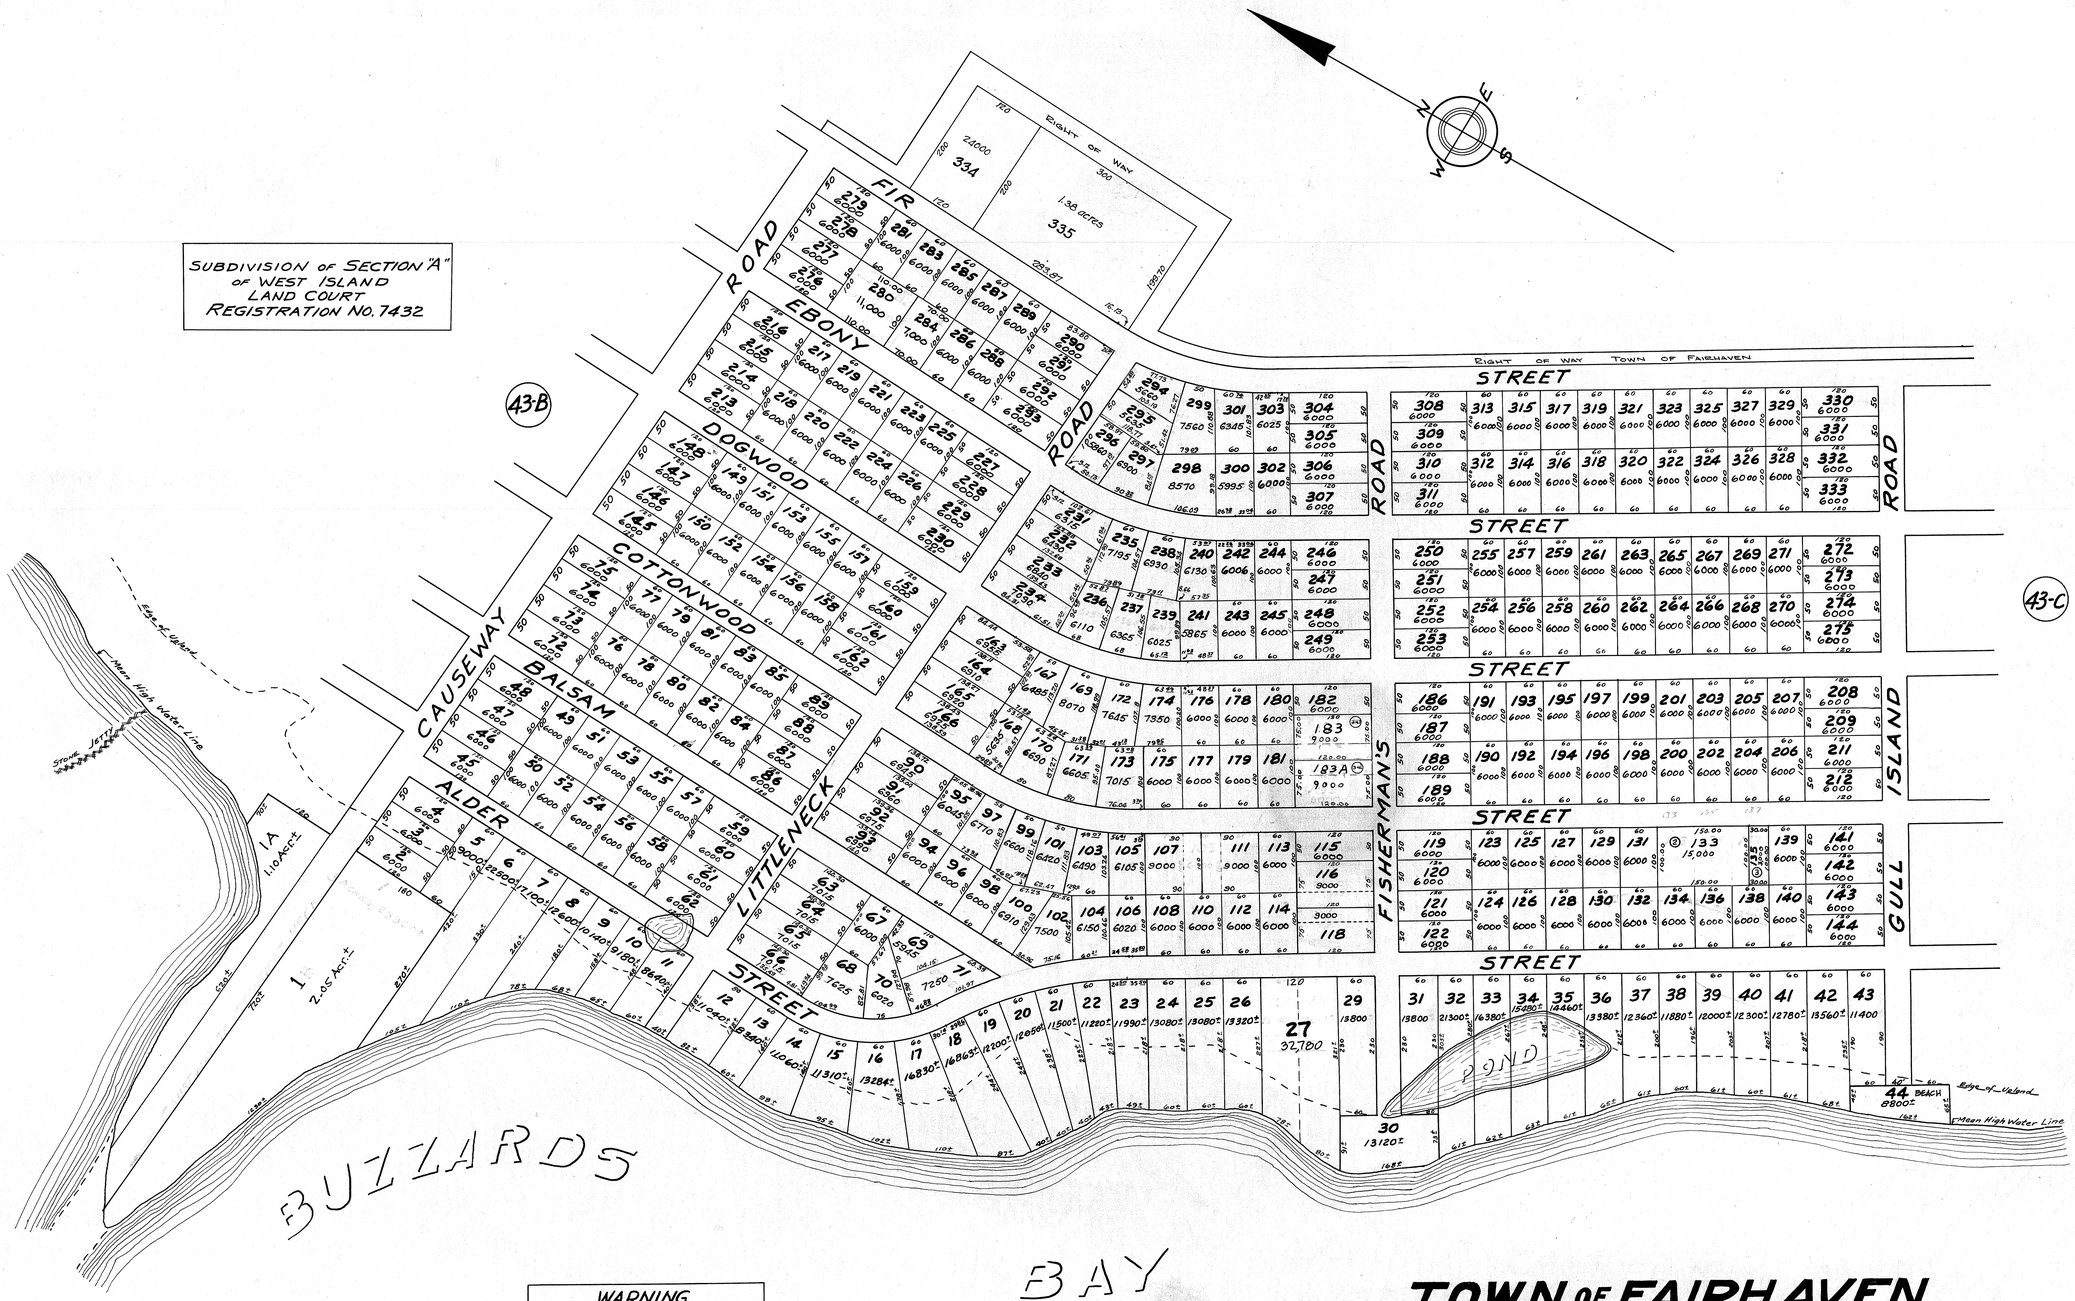

WARNING
THESE PLANS ARE FOR
ASSESSMENT PURPOSES
ONLY- DO NOT USE FIGURES
FOR WRITING DEEDS

TOWN OF FAIRHAVEN
ASSESSORS PLANS

SCALE- 1 INCH = 100 FEET

1948

Alterations and Additions:

FEBRUARY 1953.
SEPTEMBER 1961.
DECEMBER 1969
DECEMBER 1970
DECEMBER 1973
DECEMBER 1974
DECEMBER 1989

SEE NEW LIST RIGHT

REVISIONS AND ADDITIONS BY:
N. DOUGLAS SCHNEIDER & ASSOCIATES, INC.
PROFESSIONAL CIVIL ENGINEERS
P.O. BOX 480, 1 COUNTY ROAD
MATTAPOISETT, MA. 02739
APRIL 11, 2005
JUNE 11, 2014

43-A

FROM OFFICE OF
SAMUEL H. CORSE, SURVEYOR
ROCHESTER, MASS.
FEBRUARY, 1948