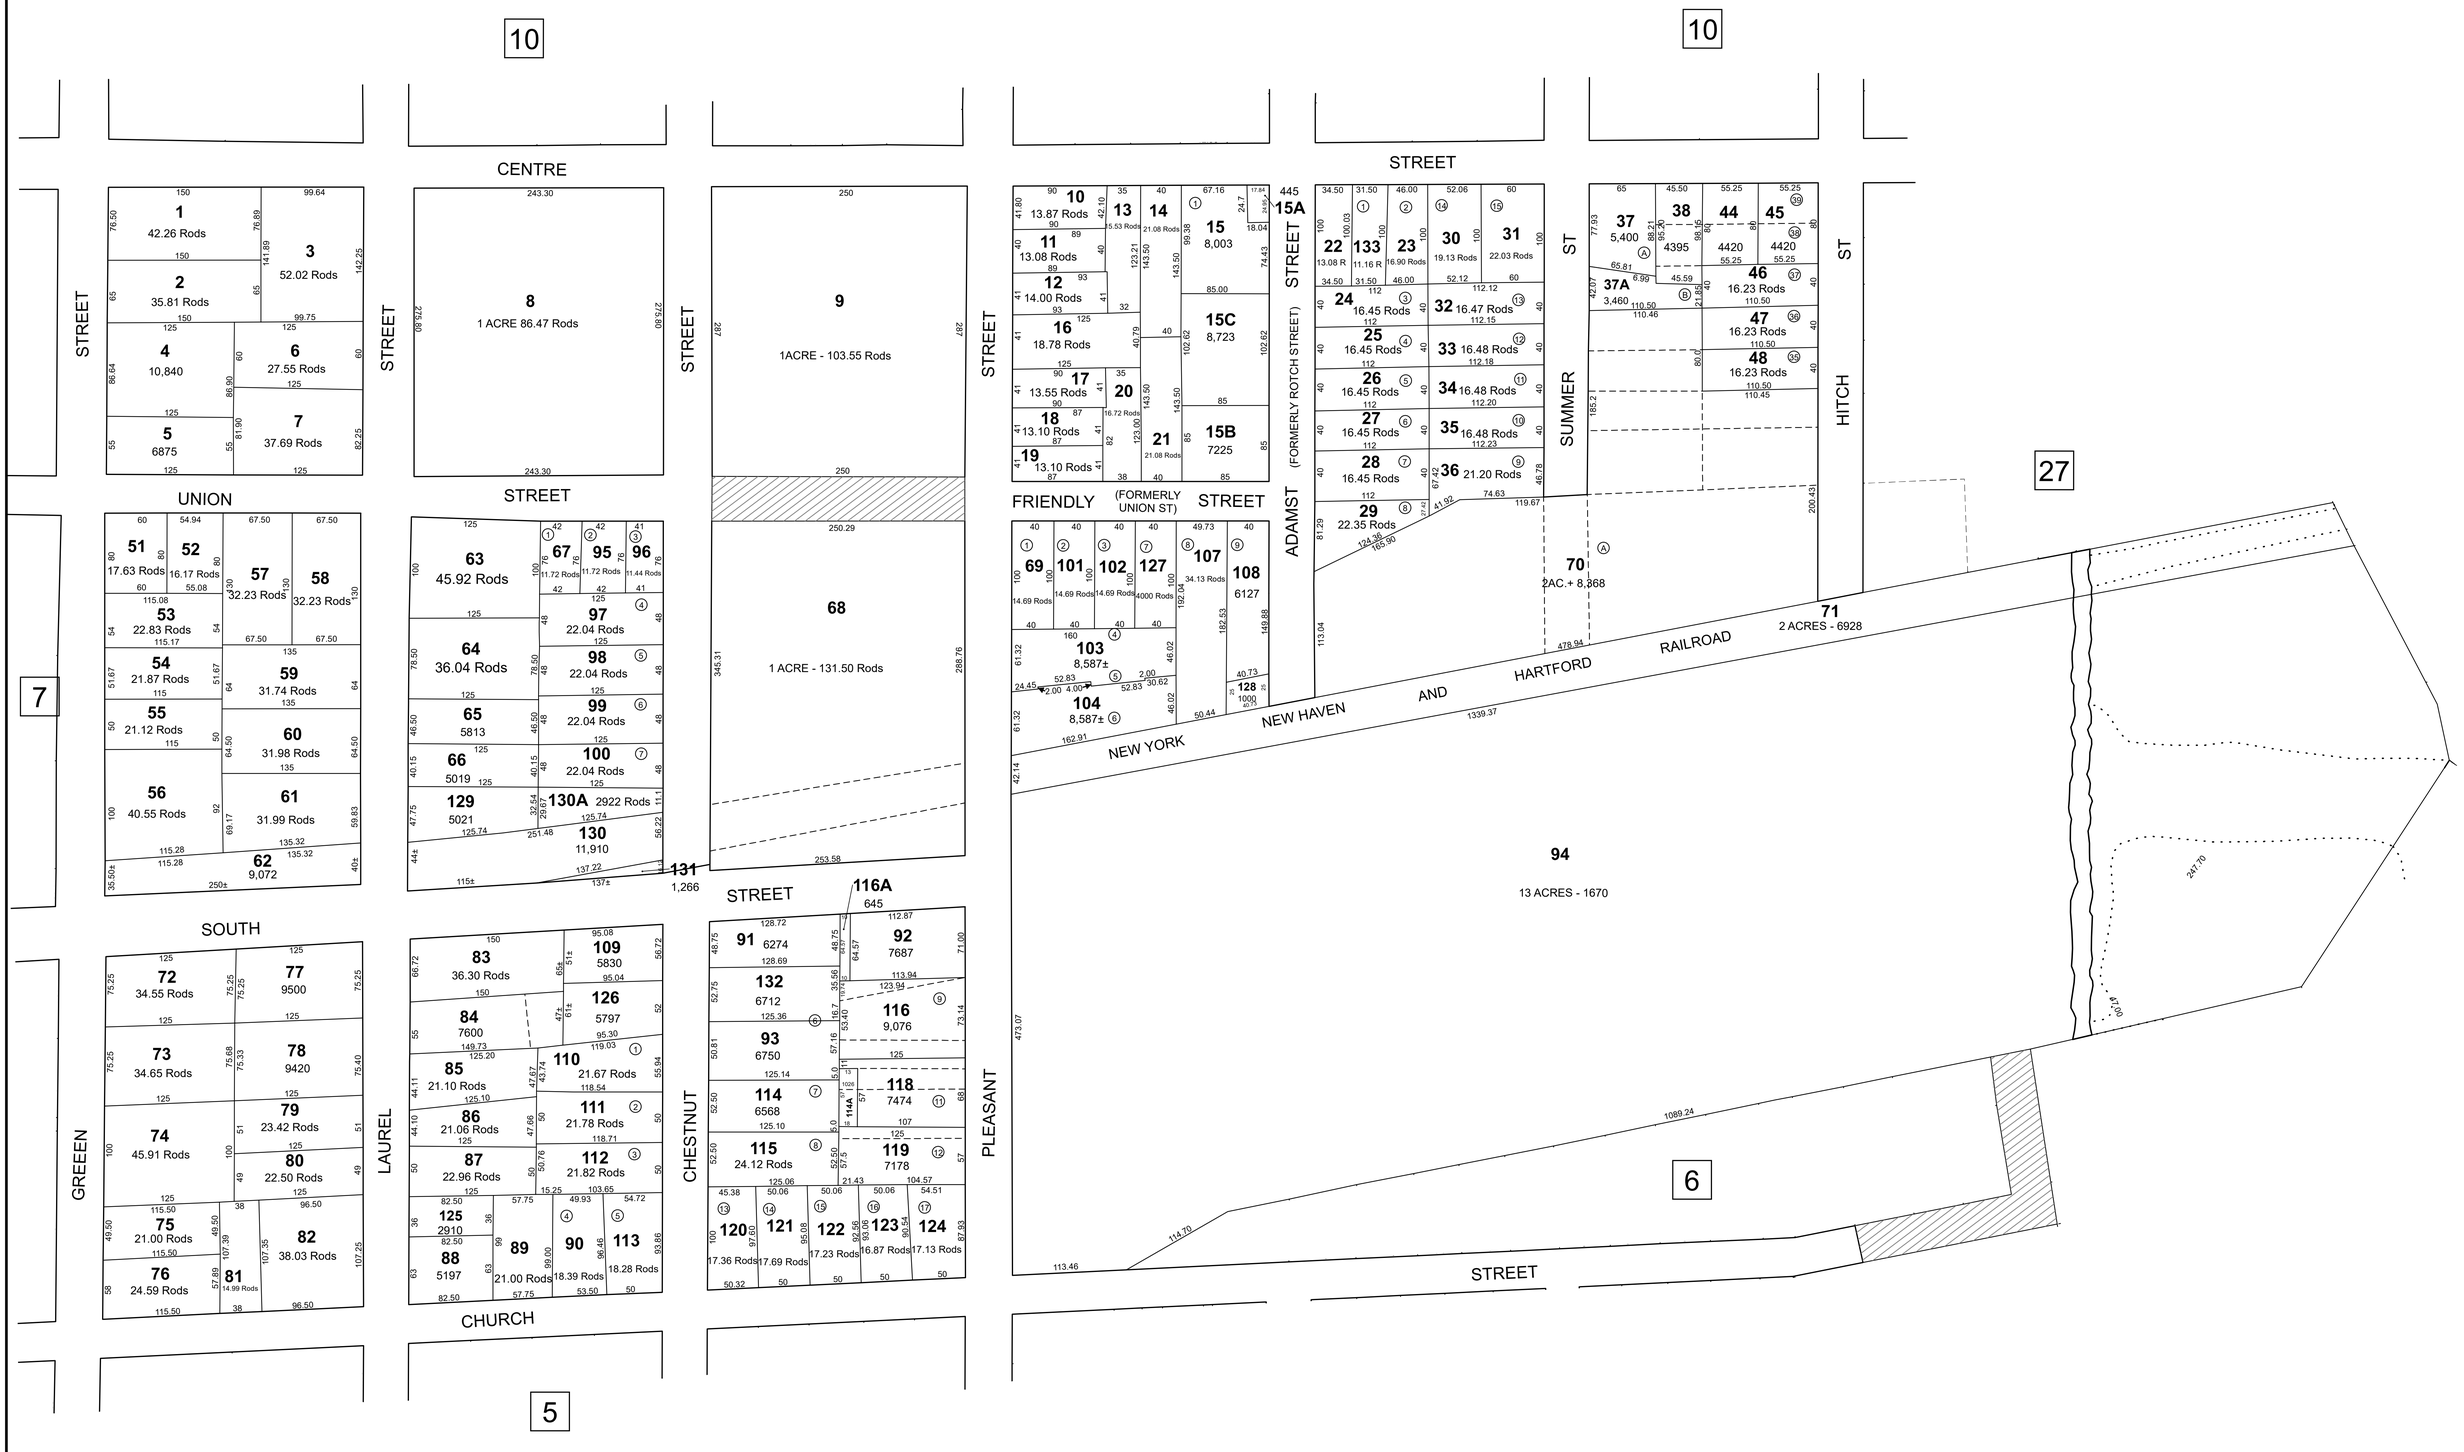

THIS MAP IS FOR ASSESSMENT PURPOSES. IT IS NOT VALID FOR LEGAL DESCRIPTION OR CONVEYANCE.

THE HORIZONTAL DATUM IS THE MASSACHUSETTS STATE PLANE COORDINATE SYSTEM, NAD 83.

ORIGINAL MAPPING BY FRANK M. METCALF, C.E.

COMPLETION DATE: JANUARY, 1914

REVISED & REPRINTED BY

CAI Technologies
Precision Mapping. Geospatial Solutions.
11 Pleasant Street, Littleton, NH 03561
800.322.4540 - www.cai-tech.com

LEGEND

AREA SURVEYED - - - - - - - - - - - - - - - - Ac / Rods
PARCEL NUMBER - - - - - - - - - - - - - - - - 62
RECORD DIMENSION - - - - - - - - - - - - - - 100
WATER -
SUBDIVISION LOT NO. - - - - - - - - - - - - - - - - 2
RIGHT OF WAY/ACCESS - - - - - - - - - - 600
COMMON OWNERSHIP - - - - - - - - - - - OR
ADJACENT MAP - - - - - - - - - - - - - - - - 3

N

SCALE: 1" = 60'
FEET 60 30 0 60 120 180
METERS 10 5 0 10 20 30

REVISED TO: MAY 1, 2023

PROPERTY MAPS
FAIRHAVEN
MASSACHUSETTS

TOWN OF FAIRHAVEN, MA. INCORPORATED FEB. 23, 1812

INDEX DIAGRAM

MAP NO.
8