I CERTIFY THAT THIS PLAN CONFORMS TO THE RULES AND REGULATIONS OF THE REGISTERS OF DEED

PREPARER

FOR REGISTRY OF DEEDS USE ONLY

FAIRHAVEN PLANNING BOARD
APPROVED UNDER SUBDIVISION CONTROL LAW

DATE OF APPROVAL _____

DATE OF SIGNING _____

"THE ABOVE ENDORSEMENT IS NOT A DETERMINATION AS TO CONFORMANCE WITH ZONING REGULATIONS OR A DETERMINATION THAT THE LOT IS BUILDABLE."

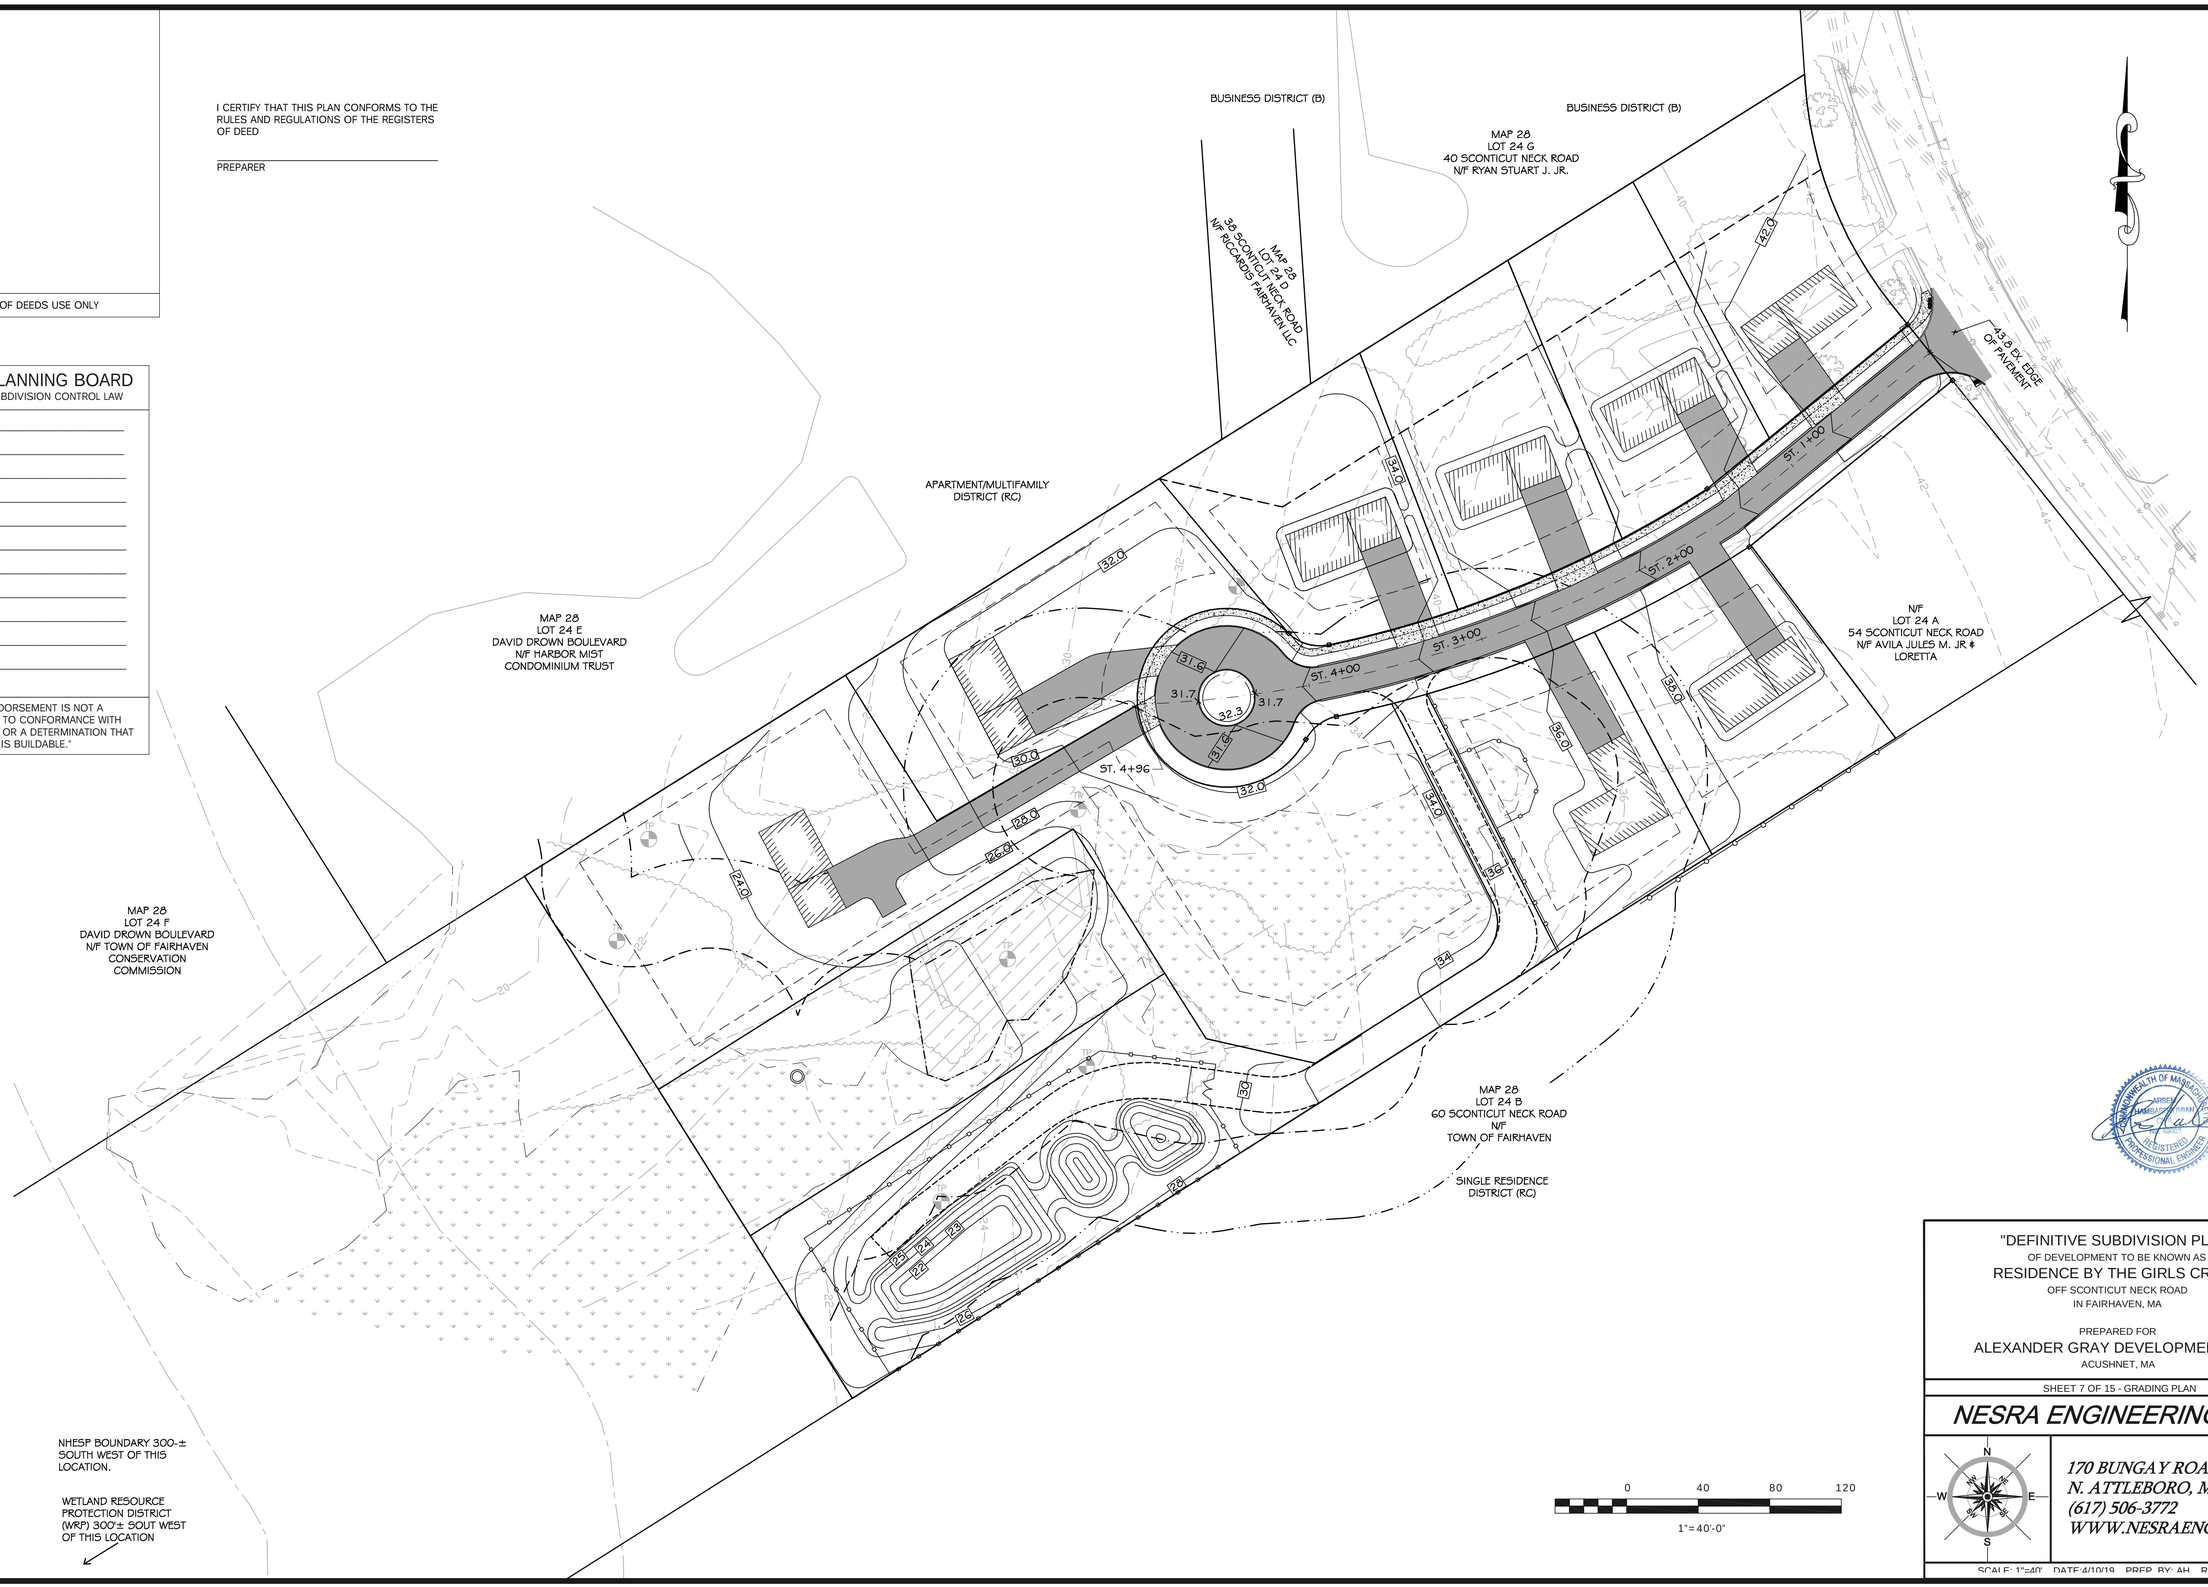

"DEFINITIVE SUBDIVISION PLAN"
OF DEVELOPMENT TO BE KNOWN AS
RESIDENCE BY THE GIRLS CREEK
OFF SCONTICUT NECK ROAD
IN FAIRHAVEN, MA

PREPARED FOR
ALEXANDER GRAY DEVELOPMENT, LLC
ACUSHNET, MA

SHEET 7 OF 15 - GRADING PLAN

NESRA ENGINEERING, LLC

170 BUNGAY ROAD
N. ATTLEBORO, MA 02760
(617) 506-3772
WWW.NESRAENG.COM

SCALE: 1"=40' DATE:4/10/19 PREP. BY: AH REV. BY:HP